

SUMMARY OF PROPOSED COMMITTEE DRAFT:

RESOLUTION 24-219 GRANTING A SPECIAL MANAGEMENT AREA MAJOR PERMIT TO ALLOW THE CONSTRUCTION OF A NEW SINGLE-FAMILY DWELLING WITH AN ATTACHED CARPORT IN KAHUKU, O'AHU.

The PROPOSED CD1 makes the following amendments:

- A. Amends the title of the resolution to read as follows:


"GRANTING A SPECIAL MANAGEMENT AREA MAJOR PERMIT TO ALLOW FOR THE CONSTRUCTION OF A NEW SINGLE-FAMILY DWELLING WITH LANAIS, AN ATTACHED GARAGE, AND OTHER IMPROVEMENTS IN KAHUKU, O'AHU."
- B. Amends the first WHEREAS clause to clarify the description of the Project.
- C. Amends the second WHEREAS clause to state that no verbal testimony was offered at and no written testimony was submitted for the public hearing.
- D. Amends the third WHEREAS clause to clarify that the DPP transmitted its findings and recommendation of approval to the City Council within 46 calendar days (instead of 45 calendar days) after the close of the public hearing.
- E. Amends Condition A to reference Exhibits A, B, C-1 through C-6, and D through L (instead of C-1 through C-5).
- F. Adds a new Condition G.2 to provide that based on continuing discussion with the State Historic Preservation Division ("SHPD"), if an archaeological inventory survey ("AIS") is required by SHPD, prior to the issuance of any construction permit or building permit for the Project, the Applicant shall submit to the DPP a copy of an AIS with subsurface testing conducted by a SHPD-approved archaeologist that has been reviewed and approved by SHPD.

Renumbers subsequent conditions in Condition G.
- G. Amends renumbered Condition G.3 to require the Applicant to consult with SHPD to implement all mitigation protocols approved or otherwise required by SHPD for all archaeological, historic, and cultural resources (including iwi kūpuna) discovered on the Project site. Also adds that prior to the commencement of ground-disturbing activity and Project construction, a coordination meeting must be conducted among the Project's archaeological consultants, the construction contractor, and the applicable subcontractors to ensure that the construction contractor and the applicable subcontractors have been informed of all mitigation protocols required by SHPD.

- H. Amends Condition I.1 to provide that the Applicant proposes to import approximately 30 cubic yards of soil (instead of nonstructural) fill material, and clarify that no importation of structural fill material is proposed.
- I. Combines Conditions J, K, and L into a single Condition J (newly entitled "Permits").
 - 1. Amends Condition J.1 to add that the building permit application was accepted as complete on June 18, 2024; and
 - 2. Amends Condition J.2 to clarify that prior to the issuance of any Project construction permit or building permit, the Applicant is required to obtain a Minor Shoreline Structure Permit for any proposed structures located within the shoreline setback area, including the privacy and security fence. If the Project's building permit for the Project is not obtained by June 30, 2025, the dwelling eaves that encroach into the 60-foot shoreline setback must be included in the Minor Shoreline Structure Permit.

Realphabetizes the subsequent conditions in the resolution.

- J. In the exhibits attached to the resolution, adds a new Exhibit C-2 containing the ground level floor plan; renumbers the subsequent pages of Exhibit C (from C-2 through C-5 to C-3 through C-6); and replaces Exhibits C-1 and C-3 through C-6 with higher quality versions of the documents that are more legible.
- K. Makes miscellaneous technical and nonsubstantive amendments.

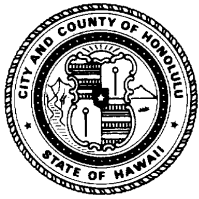

HONOLULU CITY COUNCIL
KE KANIHELA O KE KALANA O HONOLULU
CITY AND COUNTY OF HONOLULU

No. 24-219, CD1

PROPOSED

RESOLUTION

GRANTING A SPECIAL MANAGEMENT AREA MAJOR PERMIT TO ALLOW FOR THE CONSTRUCTION OF A NEW SINGLE-FAMILY DWELLING WITH LANAIS, AN ATTACHED GARAGE, AND OTHER IMPROVEMENTS IN KAHUKU, O'AHU.

WHEREAS, on May 9, 2024, the Department of Planning and Permitting ("DPP") accepted the application (File No. 2024/SMA-49) of Modern Development, LLC (the "Applicant"), for a Special Management Area ("SMA") Major Permit to allow for the construction of a new two-story, single-family detached dwelling with lanais, attached two-car garage, and gated driveway; installation of a new individual wastewater system, landscaping, privacy and security fence, and underground utility service lines; and removal or relocation of an existing utility pole, on an approximately 19,340 square-foot shoreline lot zoned R-5 Residential District, located at 57-320 Punaulua Place in Kahuku, and identified as Tax Map Key 5-7-003:049 (the "Project"); and


WHEREAS, on July 8, 2024, the DPP held a public hearing at the Fasi Municipal Building 6th Floor Conference Room, which was attended by the Applicant, the Applicant's Agents, DPP staff, and a few members of the public; no verbal testimony was offered and no written testimony was submitted; and

WHEREAS, on August 23, 2024, within 46 calendar days after the close of the public hearing, the DPP, having duly considered all evidence and the objectives, policies, and guidelines as established in §§ 25-3.1 and 25-4.1, Revised Ordinances of Honolulu 2021 ("ROH"), and §§ 205A-2 and 205A-26, Hawaii Revised Statutes ("HRS"), completed its report and transmitted its findings and recommendation of approval to the City Council ("Council"); and

WHEREAS, the Council, having received the findings and recommendation of the DPP on August 28, 2024, by Departmental Communication 632 (2024), and having duly considered all of the findings and reports on the matter, desires to approve the subject application for an SMA Major Permit, subject to the conditions enumerated below; now, therefore,

BE IT RESOLVED by the Council of the City and County of Honolulu ("City") that an SMA Major Permit be issued to the Applicant for the Project, subject to the following conditions:

- A. Development must be in general conformity with the Project as described in the DPP's findings and recommendation, referenced above, and as depicted in Exhibits A, B, C-1 through C-6, and D through L, attached hereto and

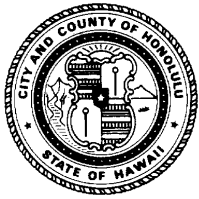

HONOLULU CITY COUNCIL
KE KANIHELA O KE KALANA O HONOLULU
CITY AND COUNTY OF HONOLULU

No. 24-219, CD1

RESOLUTION

incorporated by reference herein. Any change in the size or nature of the Project that may have a significant effect on coastal resources, as addressed in ROH Chapter 25 or HRS Chapter 205A, or both, will require a new application and SMA Major Permit. Any change that does not have a significant effect on coastal resources may be considered a minor modification and may be permitted under this resolution, upon review and approval by the DPP Director.


- B. To account for the potential shift of land from the State of Hawai'i ("State") Land Use Urban District to the State Land Use Conservation District due to anticipated coastal erosion, the landowner hereby acknowledges (and any successor owner or interested party is hereby notified of) the following:

"In choosing to implement construction activities at Tax Map Key 5-7-003:049, the landowner hereby acknowledges that land makai of the regulatory shoreline is State public land, falls within the State Land Use Conservation District, and must remain available for public use and recreational activities. The landowner further acknowledges that should any portion of a structure encroach into State public land, the State Board of Land and Natural Resources may require the removal of the structure or a lease for the encroachments extending into the State public land. As a result of this acknowledgement, successor owners and interested parties are hereby notified of this same information and the landowner shall hold harmless and indemnify the City for any responsibility that may result from adverse impacts associated with sea level rise and coastal erosion."

This statement must be clearly stated under "Landowner Acknowledgements" on all Project building permit plans.

- C. Following approval of this SMA Major Permit, neither the current landowner, nor any successor owner or interested party, may claim hardship due to erosion, sea level rise, or any other coastal hazard, in order to obtain approval for a Shoreline Setback Variance for a new shoreline protection structure. The landowner hereby acknowledges (and any successor owner or interested party is hereby notified of) the following:

"In choosing to undertake the development at Tax Map Key 5-7-003:049, the landowner hereby acknowledges that no claim of hardship due to erosion, sea level rise, or any other coastal hazard

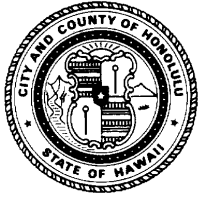

HONOLULU CITY COUNCIL
KE KANIHELA O KE KALANA O HONOLULU
CITY AND COUNTY OF HONOLULU

No. 24-219, CD1

RESOLUTION

*may be asserted in order to obtain approval for a Shoreline Setback
Variance for a new shoreline protection structure."*

This statement must be clearly stated under "Landowner Acknowledgements" on all Project building permit plans.

- D. To minimize the potential for adverse impacts related to coastal hazards, including but not limited to sea level rise, coastal erosion, flooding, wave action, and storm surge, the landowner hereby acknowledges (and any successor owner or interested party is hereby notified of) the following:


1. *"The landowner hereby acknowledges that Tax Map Key 5-7-003:049 is susceptible to coastal hazards, which may result in harm to or loss of life and property.*
2. *"The landowner hereby acknowledges that Tax Map Key 5-7-003:049 is a shoreline zoning lot and may be adversely impacted by coastal hazards. The landowner agrees to assume all risk and liability for any harm to or loss of life and property due to development on a shoreline zoning lot. The landowner further agrees to accept all responsibility for the cost and physical removal of materials and structures lost or damaged as a result of coastal hazards, including the cleanup and restoration of the Project site."*

The statements enumerated in this condition must be clearly stated under "Landowner Acknowledgements" on all Project building permit plans.

- E. To ensure the Applicant is aware that bed and breakfast homes and transient vacation units are not allowed on the Project site, the landowner hereby acknowledges (and any successor owner or interested party is hereby notified of) the following:

"The landowner hereby acknowledges that bed and breakfast homes and transient vacation units, as those terms are defined in ROH Chapter 21, the Land Use Ordinance, are not allowed on Tax Map Key 5-7-003:049."

This statement must be clearly stated under "Landowner Acknowledgements" on all Project building permit plans.

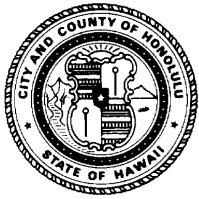

HONOLULU CITY COUNCIL
KE KANIHELA O KE KALANA O HONOLULU
CITY AND COUNTY OF HONOLULU


No. 24-219, CD1

RESOLUTION

- F. To preserve underlying beach sands and coastal dunes, all landscaped areas, landscaping, and irrigation must be contained and maintained within the property boundaries of the shoreline lot of origin.
1. Landscaping may not be planted, watered, or maintained so that it acts as a shoreline hardening barrier, such as by planting naupaka, particularly if the landscaping alters or interferes with the natural beach processes;
 2. Landscaping may not extend seaward of the shoreline as depicted in the current certified shoreline survey for the shoreline lot, or in the event there is no current certified shoreline survey for the lot, seaward of the shoreline as defined in HRS Chapter 205A;
 3. Landscaping may not extend into any adjoining beach access right-of-way, public or private;
 4. Landscaping in the dune or shoreline area between the dwelling and the shoreline must be limited to vegetation that is naturally hardy or endemic to the dune or shoreline area; and
 5. Any Project irrigation system must be designed so that water does not traverse seaward of the shoreline as depicted in the current certified shoreline survey for the shoreline lot, or in the event there is no current certified shoreline survey for the lot, seaward of the shoreline as defined in HRS Chapter 205A.

The requirements enumerated in this condition must be clearly stated under "Environmental Notes" on all Project construction permit plans and building permit plans.

- G. To minimize impacts to archaeological, historic, or cultural resources that may be present on the Project site, the Applicant shall comply with the following:
1. Prior to the issuance of any construction permit or building permit for the Project, the Applicant shall submit to the DPP a copy of the written determination from the State Historic Preservation Division ("SHPD") stating that SHPD has completed its review of the impact of the Project on archaeological, historic, or cultural properties pursuant to HRS § 6E-42,

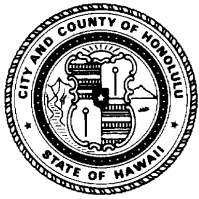

HONOLULU CITY COUNCIL
KE KANIHELA O KE KALANA O HONOLULU
CITY AND COUNTY OF HONOLULU

No. 24-219, CD1


RESOLUTION

and has determined whether any mitigative actions and protocols are required.

2. Based on continuing discussion with SHPD, if an archaeological inventory survey ("AIS") is required by SHPD, prior to the issuance of any construction permit or building permit for the Project, the Applicant shall submit to the DPP a copy of an AIS with subsurface testing conducted by a SHPD-approved archaeologist that has been reviewed and approved by SHPD. The AIS must identify and document any archaeological historic and cultural resources on the Project site, assess their significance, and determine potential impacts of the Project on the historic and cultural resources.
3. The Applicant shall consult with SHPD to implement all mitigation protocols approved or otherwise required by SHPD for all archaeological, historic, and cultural resources (including iwi kūpuna) discovered on the Project site. Prior to the commencement of ground-disturbing activity and Project construction, a coordination meeting must be conducted among the Project's archaeological consultants, the construction contractor, and the applicable subcontractors to ensure that the construction contractor and the applicable subcontractors have been informed of all mitigation protocols required by SHPD.
4. If, during construction, any previously unidentified archaeological sites or remains (such as artifacts; shell, bone, or charcoal deposits; human burials; rock or coral alignments; pavings; or walls) are encountered, the Applicant shall stop work, protect the find from further disturbance, and contact the SHPD immediately. Work in the immediate area must be stopped until SHPD has assessed the impact and has made further recommendations for mitigative activity.

The requirements enumerated in this condition, and all mitigation protocols approved or otherwise required by SHPD, must be clearly stated under "Environmental Notes" on all Project construction permit plans and building permit plans.

- H. To minimize impacts to threatened, endangered, or protected avian, marine, and terrestrial fauna that may frequent or traverse the vicinity of the Project site, the Applicant is responsible for the following:

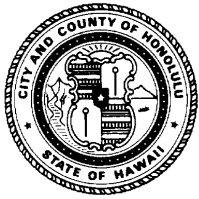

HONOLULU CITY COUNCIL
KE KANIHELA O KE KALANA O HONOLULU
CITY AND COUNTY OF HONOLULU


No. 24-219, CD1

RESOLUTION

1. All new and replacement outdoor light fixtures must not exceed a color temperature of 3,000 degrees kelvin;
2. Artificial light from exterior light fixtures on the Project site, including but not limited to floodlights, uplights, or spotlights used for decorative or aesthetic purposes, is prohibited if the light directly illuminates, or is directed across property boundaries toward, the shoreline and ocean waters, except as may otherwise be permitted pursuant to HRS § 205A-71(b);
3. Exterior light fixtures on the Project site must be fully shielded using full cutoff fixtures with the light directed downward so that the light bulb is only visible from below the light fixture;
4. All Project site work and construction activities are limited to daylight hours (sunrise to sunset);
5. Barbless fencing must be used for all fence construction to avoid the entanglement of Hawaiian hoary bats;
6. Woody plants greater than 15 feet in height must not be disturbed, removed, or trimmed during the Hawaiian hoary bat birthing and pup rearing season (June 1 through September 15); and
7. All Project-related activities must cease if a Hawaiian monk seal, Green Sea Turtle, or Hawksbill Turtle is on land within 150 feet of the work area, or as recommended by State or federal regulations. Project activities may only recommence after the animal voluntarily leaves the area. If a monk seal pup is present on land, a 300-foot buffer must be observed. Any Project-related debris that may pose an entanglement threat to monk seals or turtles must be removed from the work area at the end of each day and at the conclusion of Project-related activities.

The requirements enumerated in this condition must be clearly stated under "Environmental Notes" on all Project construction permit plans and building permit plans.

- I. To minimize the spread of invasive pathogens, pests, or plants that may harm native species and ecosystems, the Applicant is responsible for the following:

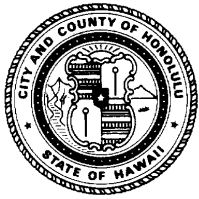


HONOLULU CITY COUNCIL
KE KANIHELA O KE KALANA O HONOLULU
CITY AND COUNTY OF HONOLULU

No. 24-219, CD1

RESOLUTION

1. To minimize the spread of invasive pathogens, pests, or plants that may harm native species and ecosystems, the Applicant shall minimize the importation of fill material to the extent possible. The Applicant proposes to import approximately 30 cubic yards of soil fill material. The Applicant also proposes onsite disturbance of approximately 445 cubic yards of existing coral outcrop and soil that will be redistributed onsite as backfill. No importation of structural fill material is proposed.
2. The Applicant shall minimize the movement of plant or soil material on the Project site to minimize the risk of spreading invasive species, and all Project construction equipment, materials, and personnel must be cleaned of excess soil and debris prior to entering and leaving a Project worksite, in accordance with the current recommendations from the O'ahu Invasive Species Committee ("OISC").
3. Prior to the commencement of any ground-disturbing or construction activities, and upon the arrival of any new workers to the Project site, a copy of the most recently updated OISC "Decontamination Protocols for Prevention of Invasive Species" ("Protocols") must be distributed to all workers who will be present at the site, or the Protocols must be posted at the Project site in a visible location accessible to all Project workers, including delivery and haul-out contractors, or both the distribution and posting of the Protocols is required. All onsite Project workers must be instructed to review the species photos and all Protocols prior to commencing any ground-disturbing or construction activities.
4. If, at any time, species on the OISC invasive species target list website at <https://www.oahuisc.org/current-targets/>, or any successor website or list provided by the OISC, are discovered on the Project site, the Applicant shall immediately contact the OISC to report the discovery. The current email address and phone number for the OISC must be visibly posted at the Project site during pre-construction and construction activities. The Applicant shall implement any measures recommended by the OISC and any responsible federal or State agency charged with the eradication and management of invasive species.

The requirements enumerated in this condition must be clearly stated under "Environmental Notes" on all Project construction permit plans and building permit plans."

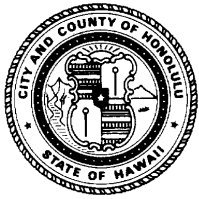


HONOLULU CITY COUNCIL
KE KANIHELA O KE KALANA O HONOLULU
CITY AND COUNTY OF HONOLULU

No. 24-219, CD1

RESOLUTION

J. Permits.

1. The Project's building permit application was accepted as complete on June 18, 2024 (Building Permit Application No. A2024-06-0662), and the Applicant must obtain a building permit for the Project no later than June 30, 2025. If the Project's building permit is not obtained by June 30, 2025, the Project may not rely on the 40-foot shoreline setback that was in effect through June 30, 2024, and must instead comply with the 60-foot shoreline setback required under ROH Chapter 26 effective as of July 1, 2024. The shoreline setback must be shown on the building permit plans.
2. Prior to the issuance of any Project construction permit or building permit, the Applicant shall obtain a Minor Shoreline Structure Permit for any proposed structures located within the shoreline setback area, including the privacy and security fence. If the Project's building permit is not obtained by June 30, 2025, the dwelling eaves that encroach into the 60-foot shoreline setback must be included in the Minor Shoreline Structure Permit.
3. The Applicant must obtain a construction permit or building permit for the Project within 36 months after the effective date of this SMA Major Permit. Failure to obtain a construction permit or building permit within this period will render this SMA Major Permit null and void; provided that this period may be extended as follows:
 - a. The DPP Director may extend this period if the Applicant demonstrates good cause; provided that the DPP Director may not extend the period beyond one year from the initial deadline set by the Council.
 - b. If the Applicant demonstrates good cause for an extension exceeding one year, the DPP Director shall prepare and submit to the Council a report on the proposed extension that includes the DPP Director's findings and recommendations thereon. The Council may approve the proposed extension, approve an extension for a shorter or longer period, or deny the proposed extension, by adoption of a committee report or resolution.

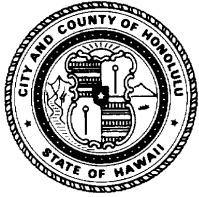

HONOLULU CITY COUNCIL
KE KANIHELA O KE KALANA O HONOLULU
CITY AND COUNTY OF HONOLULU

No. 24-219, CD1


RESOLUTION

c. If the Council fails to take final action on the proposed extension within the first to occur of:

- i. Sixty days after receipt of the DPP Director's report; or
- ii. The Applicant's then-existing deadline for obtaining a construction permit or building permit,

the extension will be deemed to be denied.

K. Approval of this SMA Major Permit does not constitute compliance with other City ordinances, including but not limited to the Land Use Ordinance ("LUO") and building and construction codes, or other governmental requirements, including but not limited to LUO-related approvals, and building, grading, and grubbing permit approvals, which are subject to separate review and approval. The Applicant is responsible for ensuring that the final plans for the Project approved under this SMA Major Permit comply with all applicable City ordinances and other governmental provisions and requirements; and

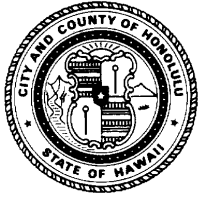

HONOLULU CITY COUNCIL
KE KANIHELA O KE KALANA O HONOLULU
CITY AND COUNTY OF HONOLULU

No. 24-219, CD1

RESOLUTION

BE IT FINALLY RESOLVED that copies of this resolution be transmitted to Scott Blum c/o Case Lombardi – A Law Corporation, 737 Bishop Street, Suite 2600, Mauka Tower, Pacific Guardian Center, Honolulu, Hawai'i 96813; Jeffrey Overton, G70, 111 South King Street, Suite 170, Honolulu, Hawai'i 96813; Dawn Takeuchi Apuna, Director of Planning and Permitting, 650 South King Street, 7th Floor, Honolulu, Hawai'i 96813; and Mary Alice Evans, Director of the State Office of Planning and Sustainable Development, Attention: Coastal Zone Management Branch, P.O. Box 2359, Honolulu, Hawai'i 96804.

INTRODUCED BY:

Tommy Waters (br)

DATE OF INTRODUCTION:

August 28, 2024
Honolulu, Hawai'i

Councilmembers

Pacific Ocean

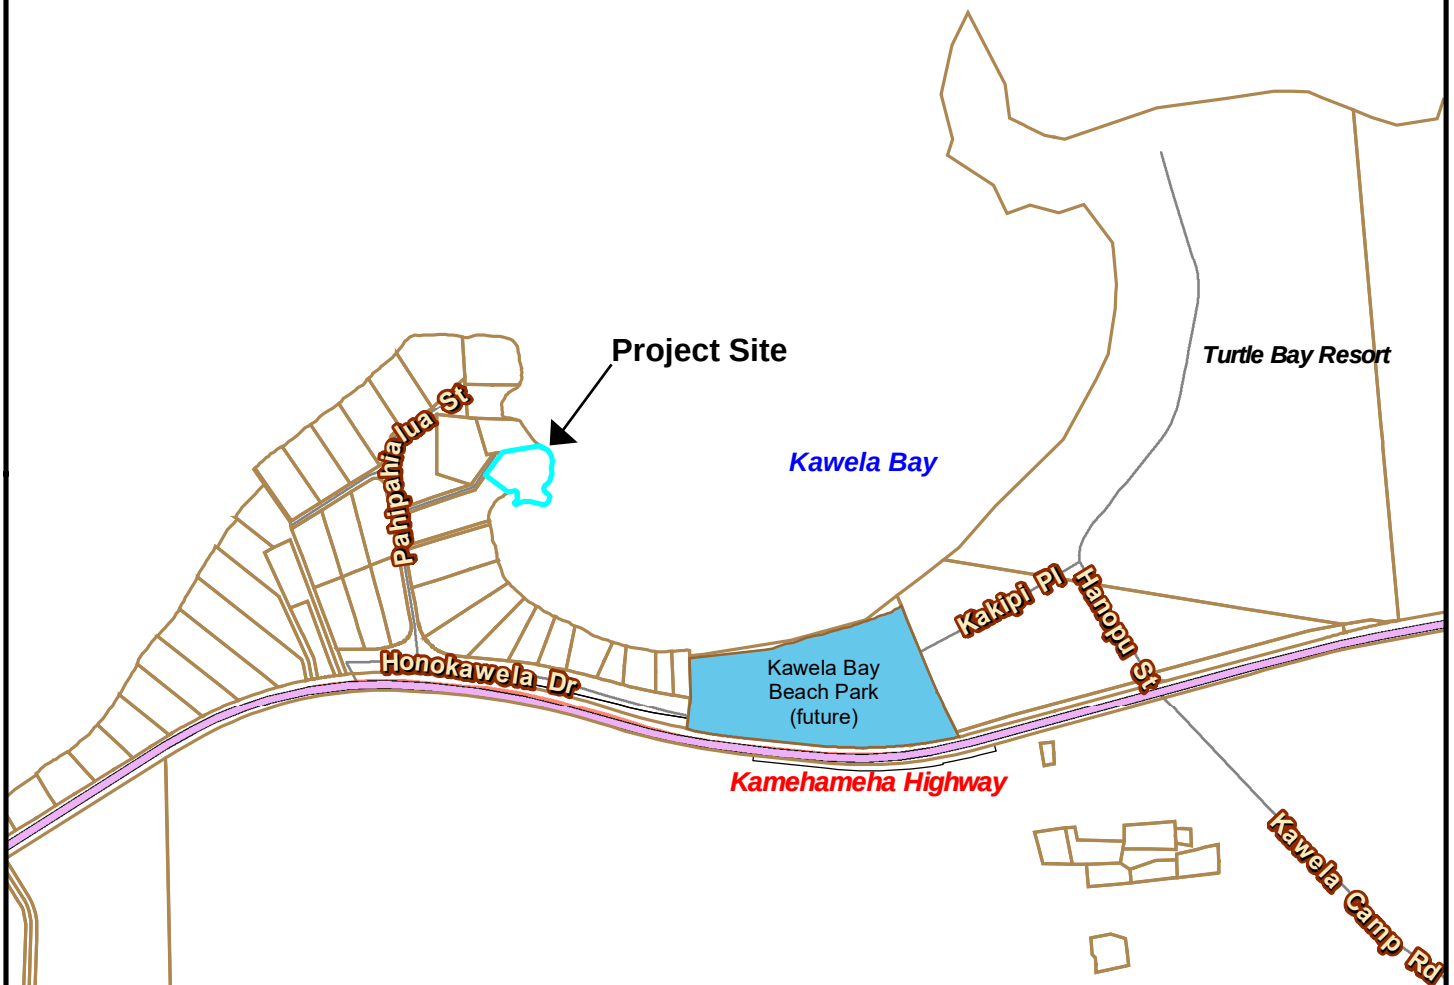



EXHIBIT A - PROJECT LOCATION MAP
FILE NO 2024/SMA-49
BLUM RESIDENCE
TMK 5-7-003: 049








0 265 530 1,060

Scale in Feet

Note: Data represented on this map is not
intended to replace site survey.



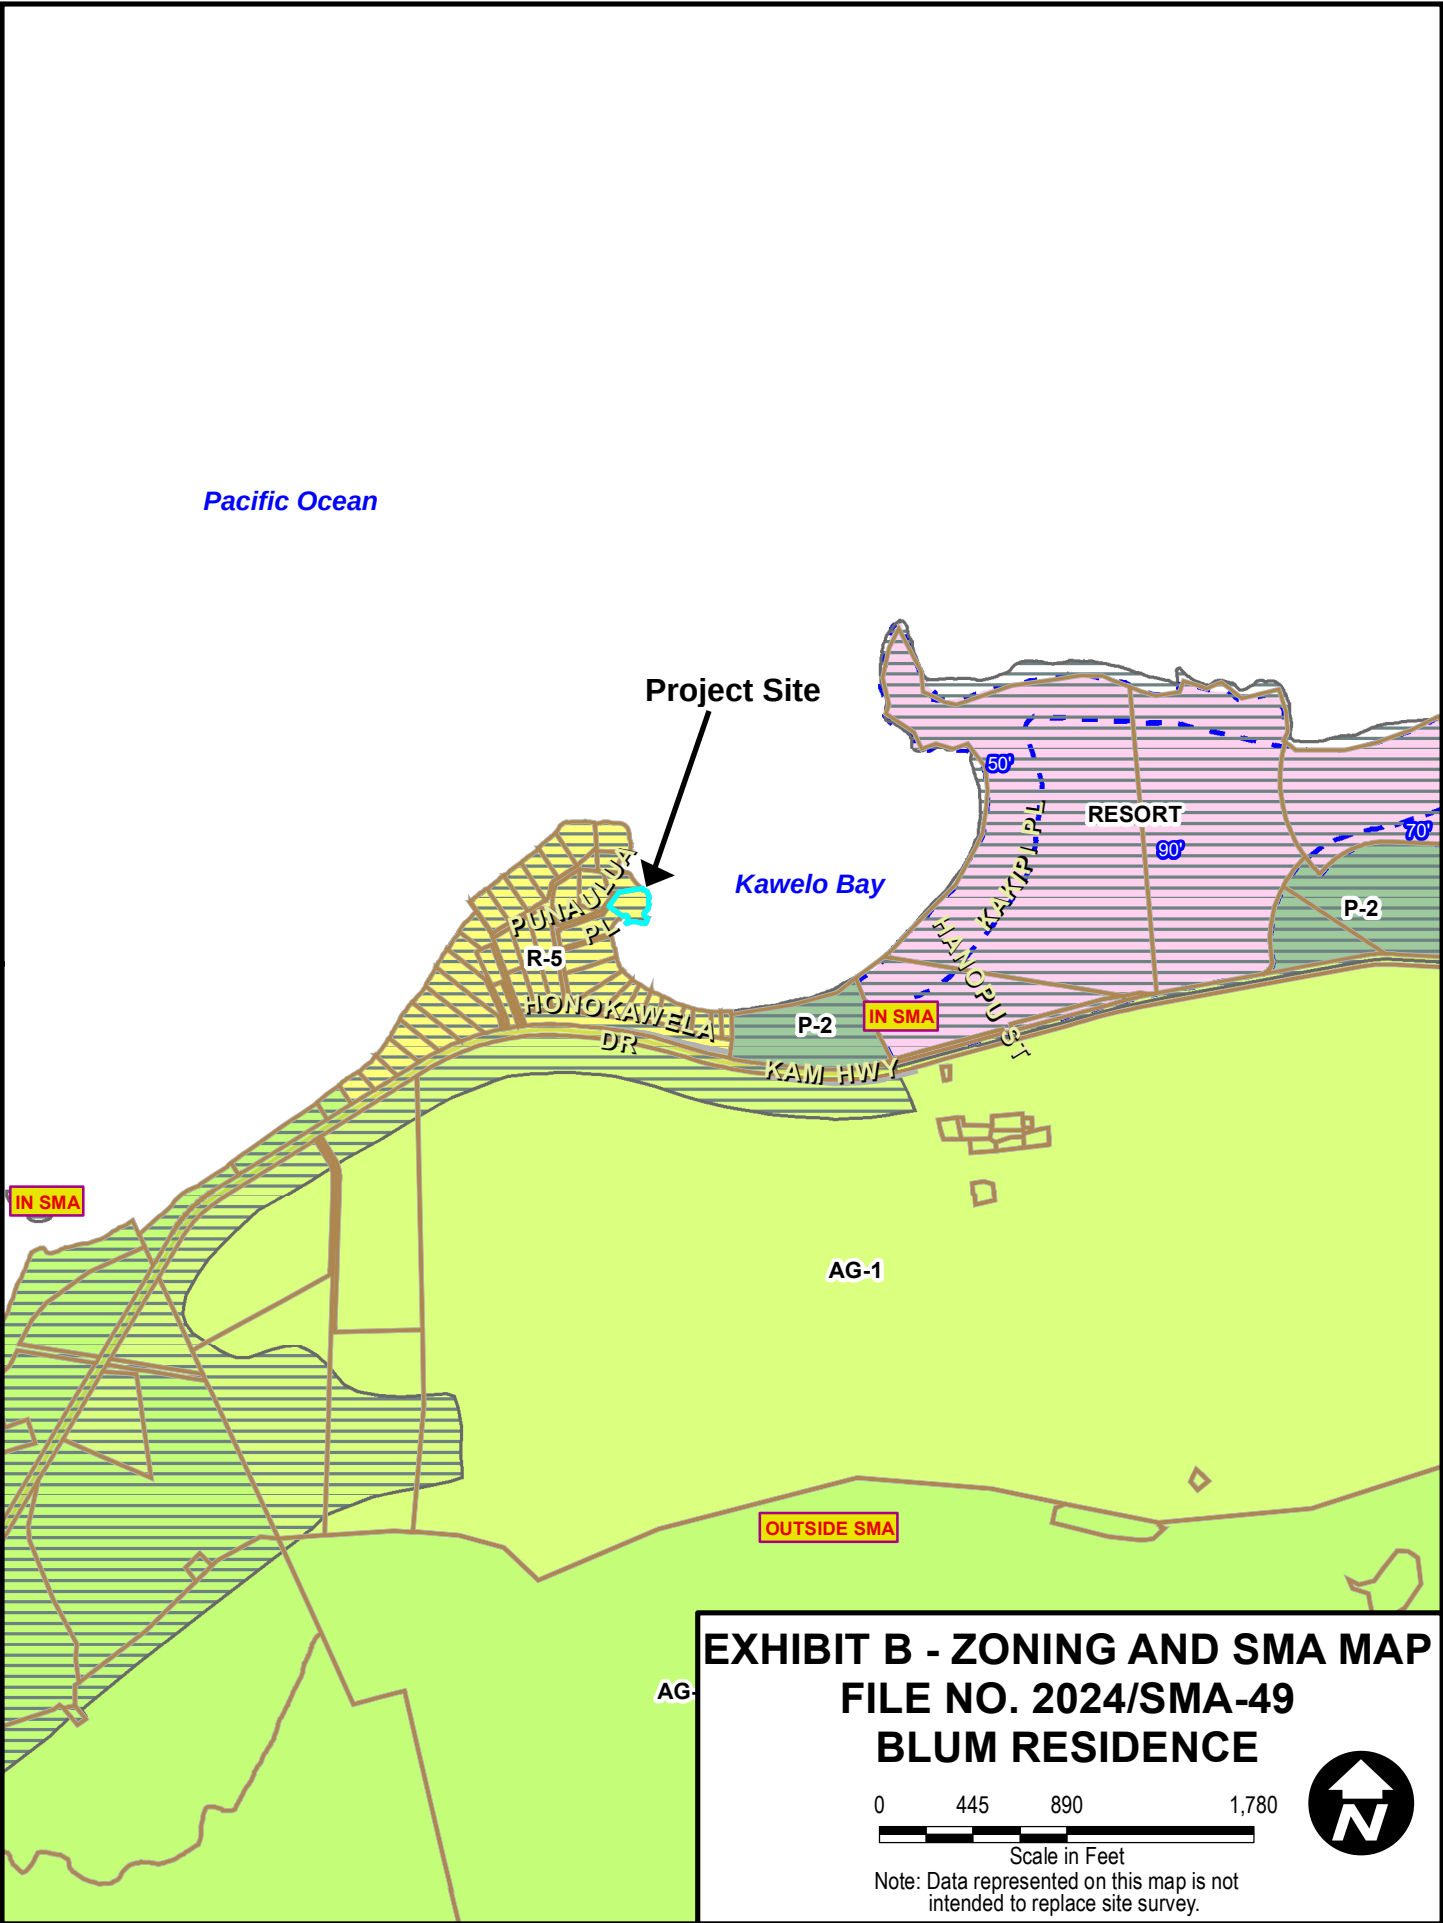

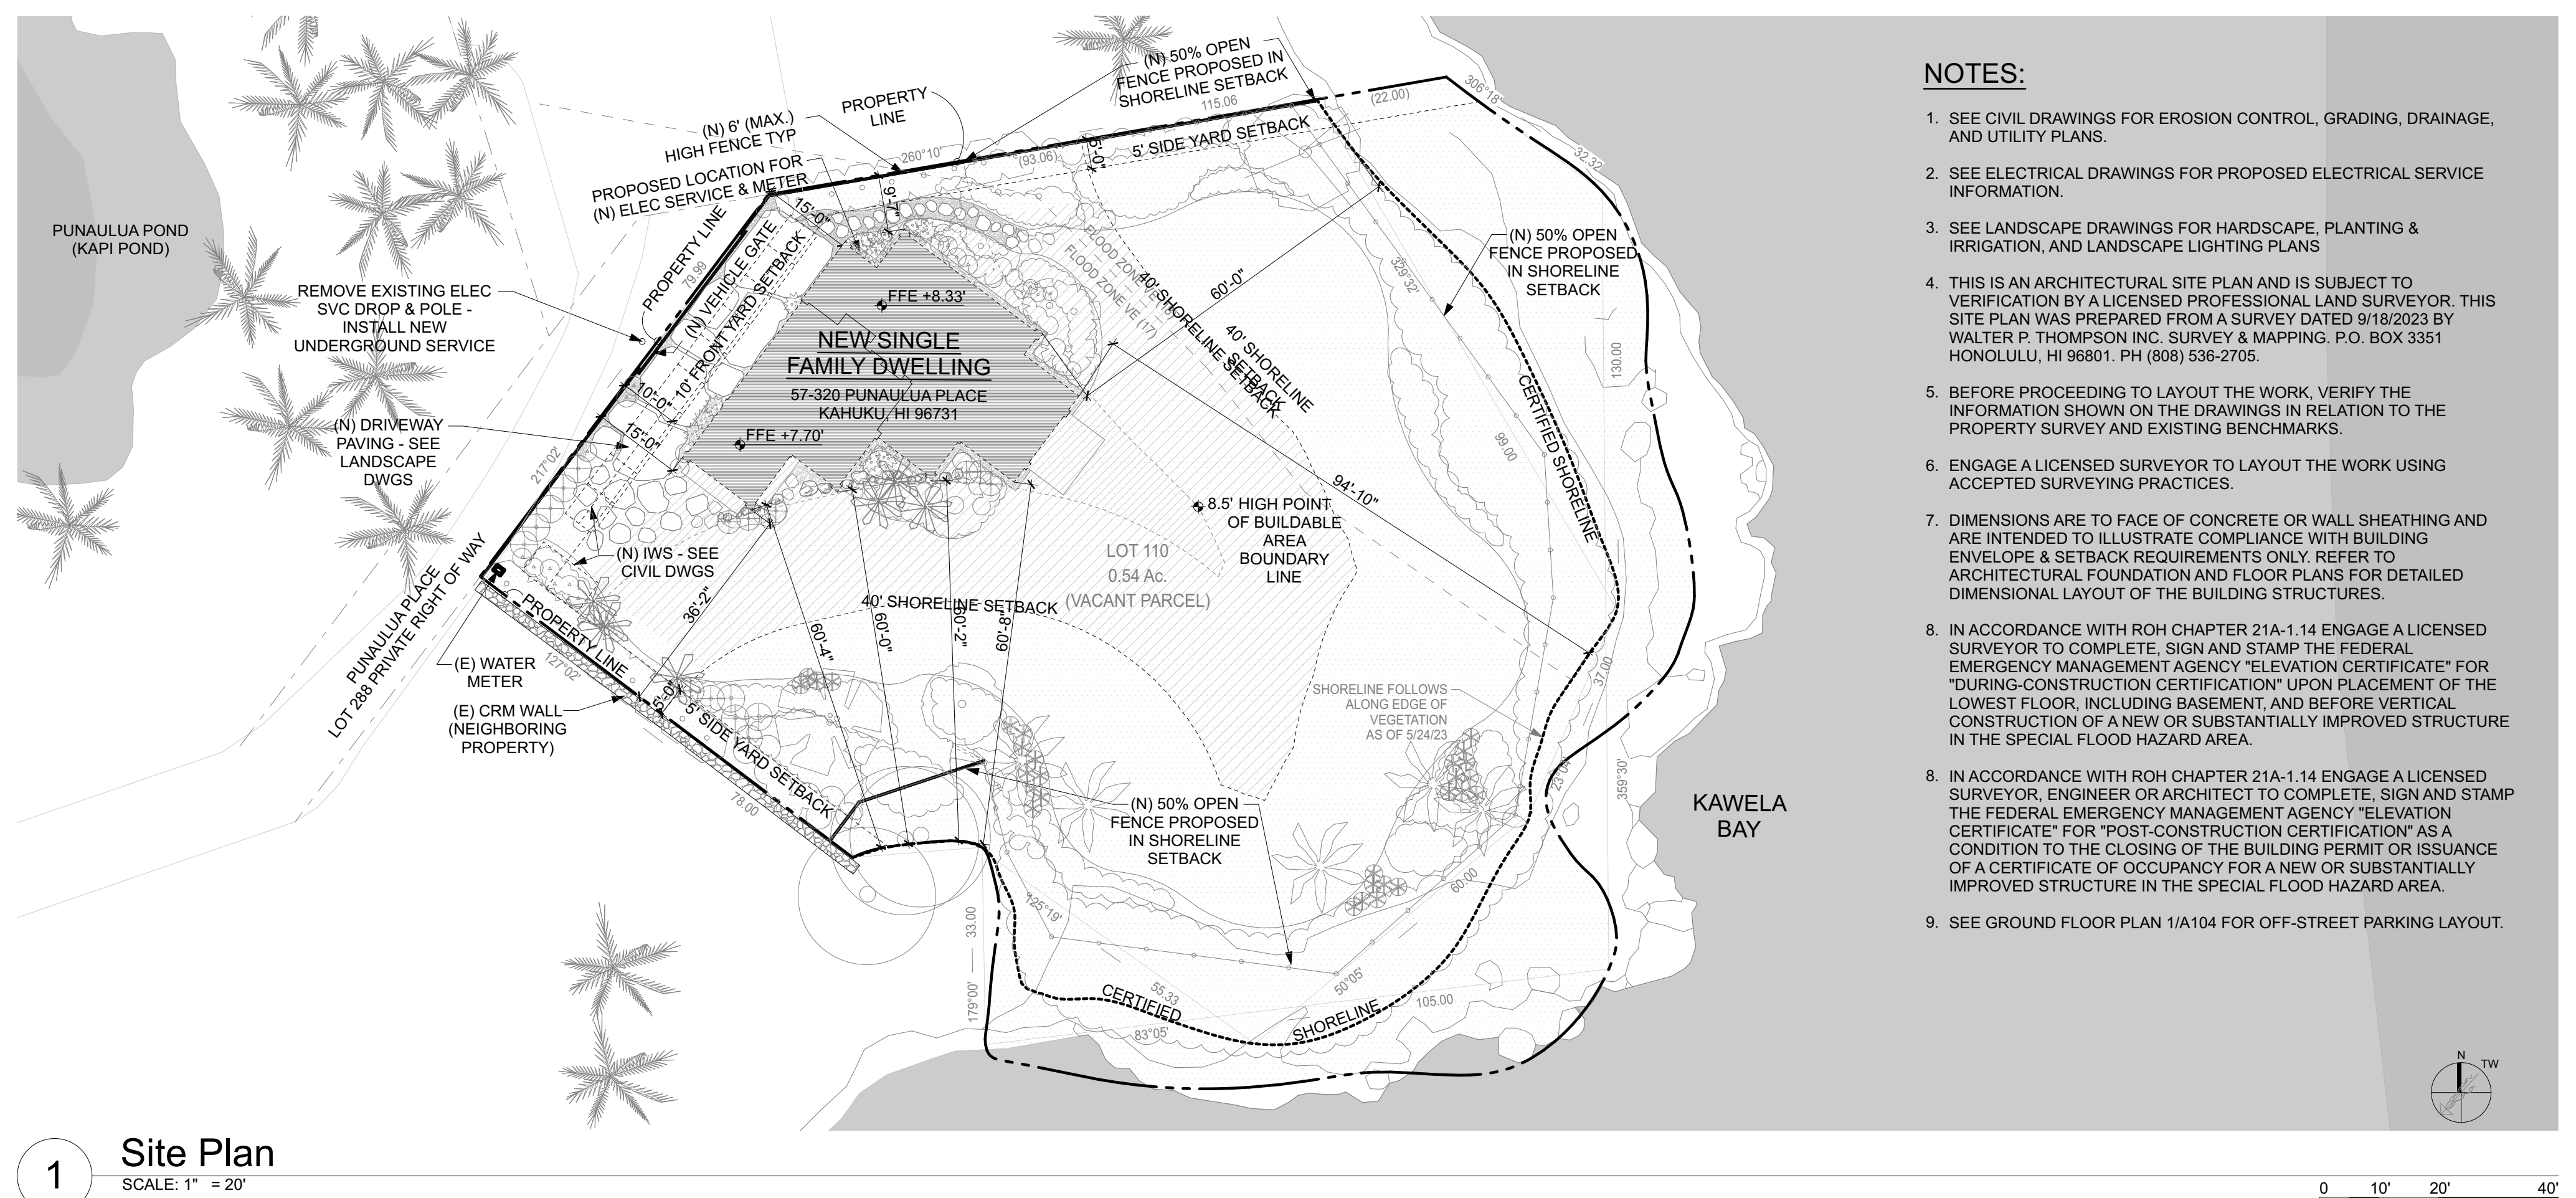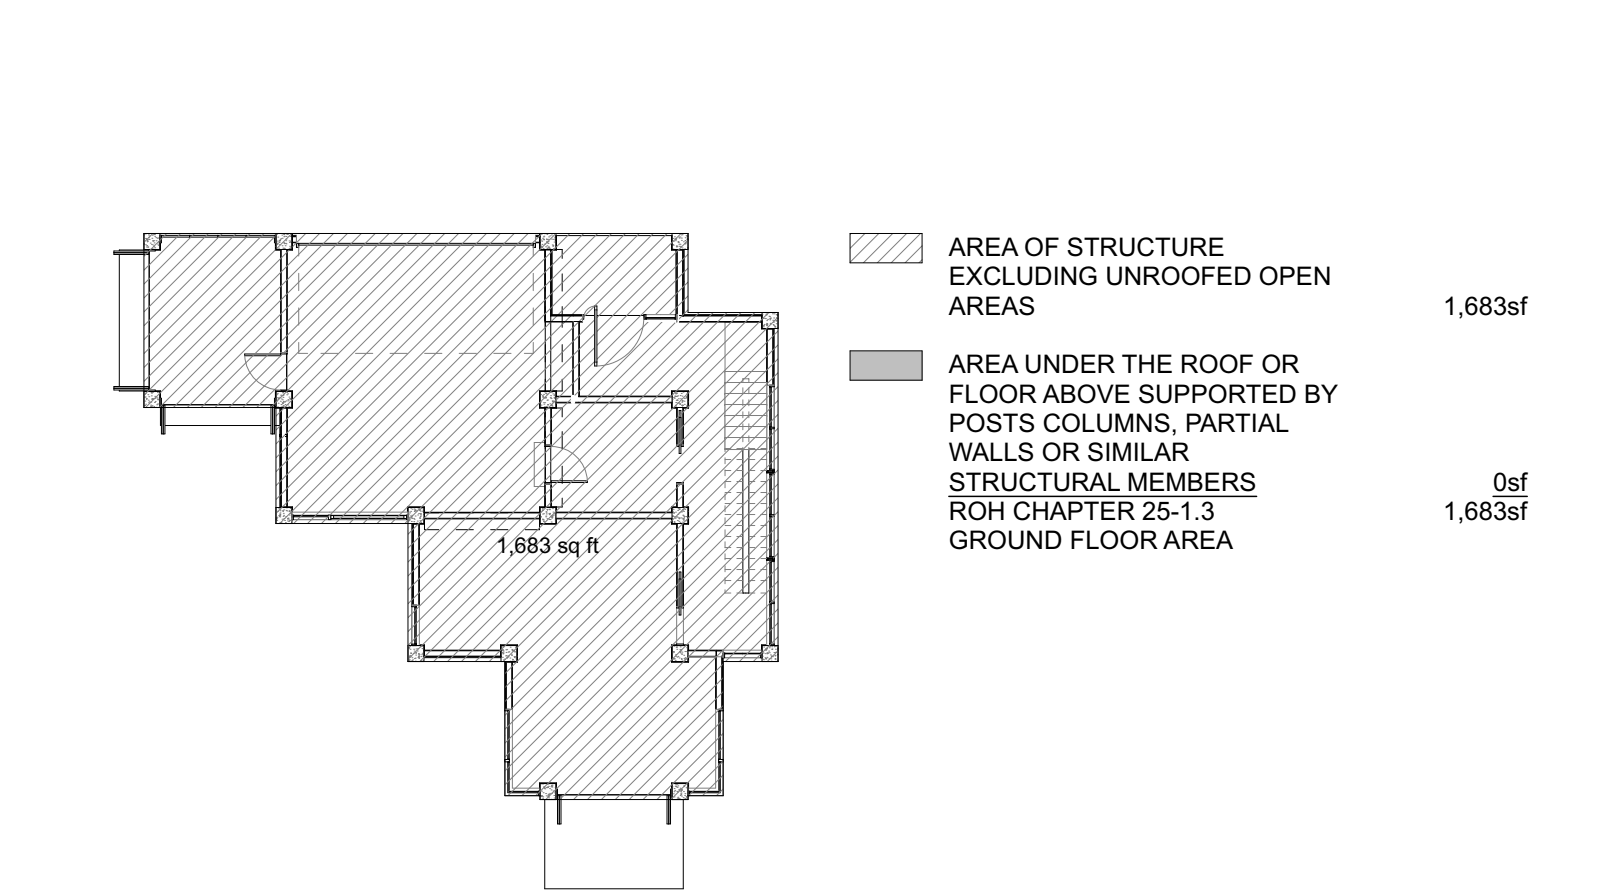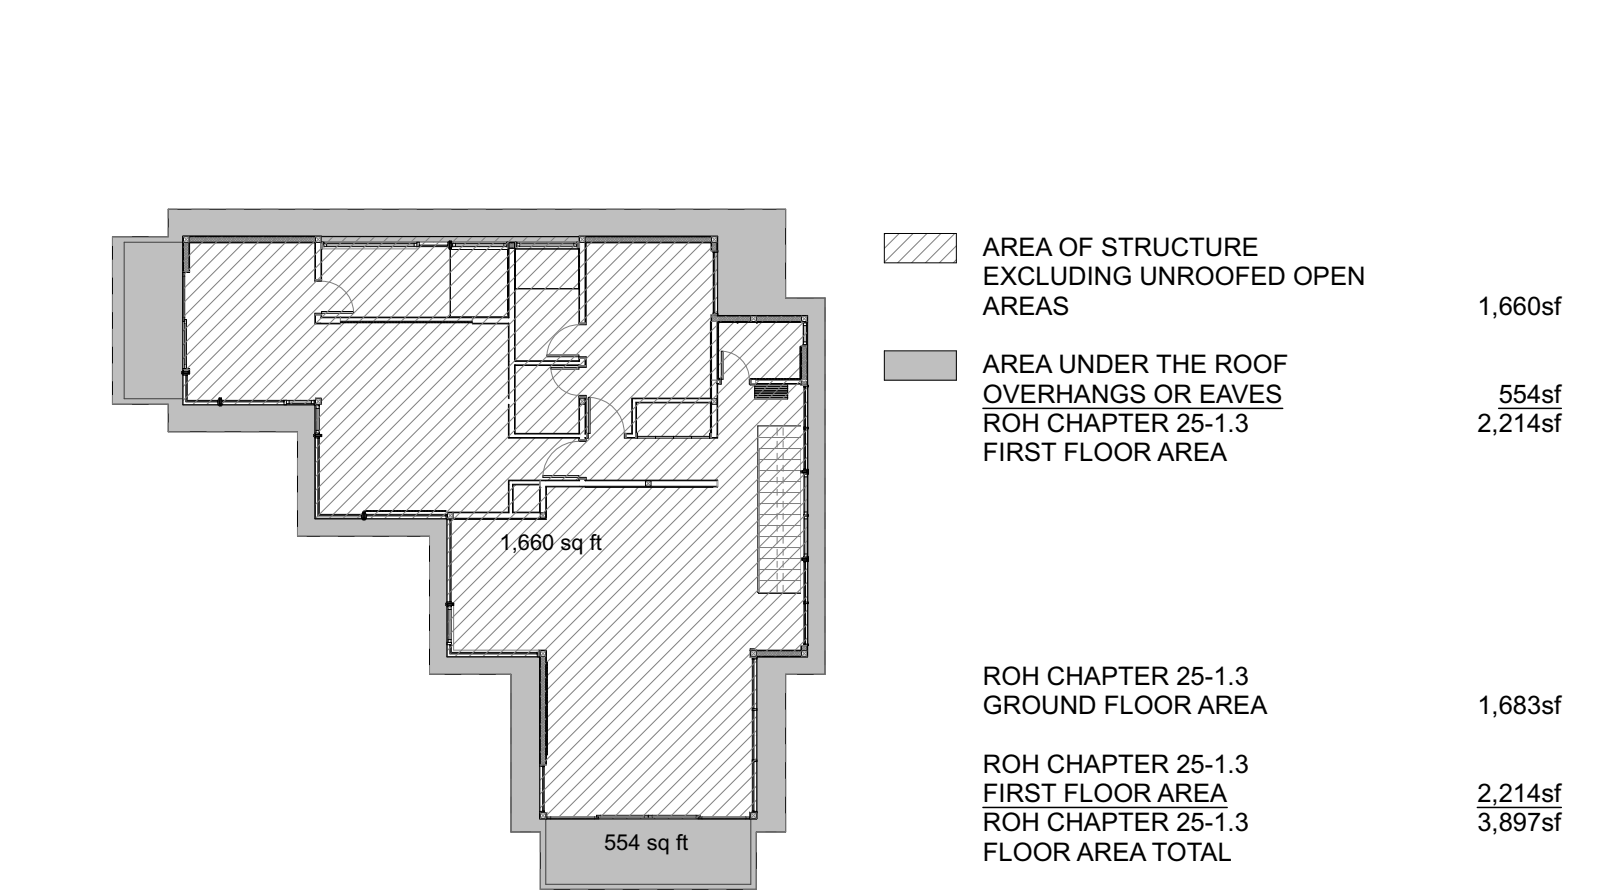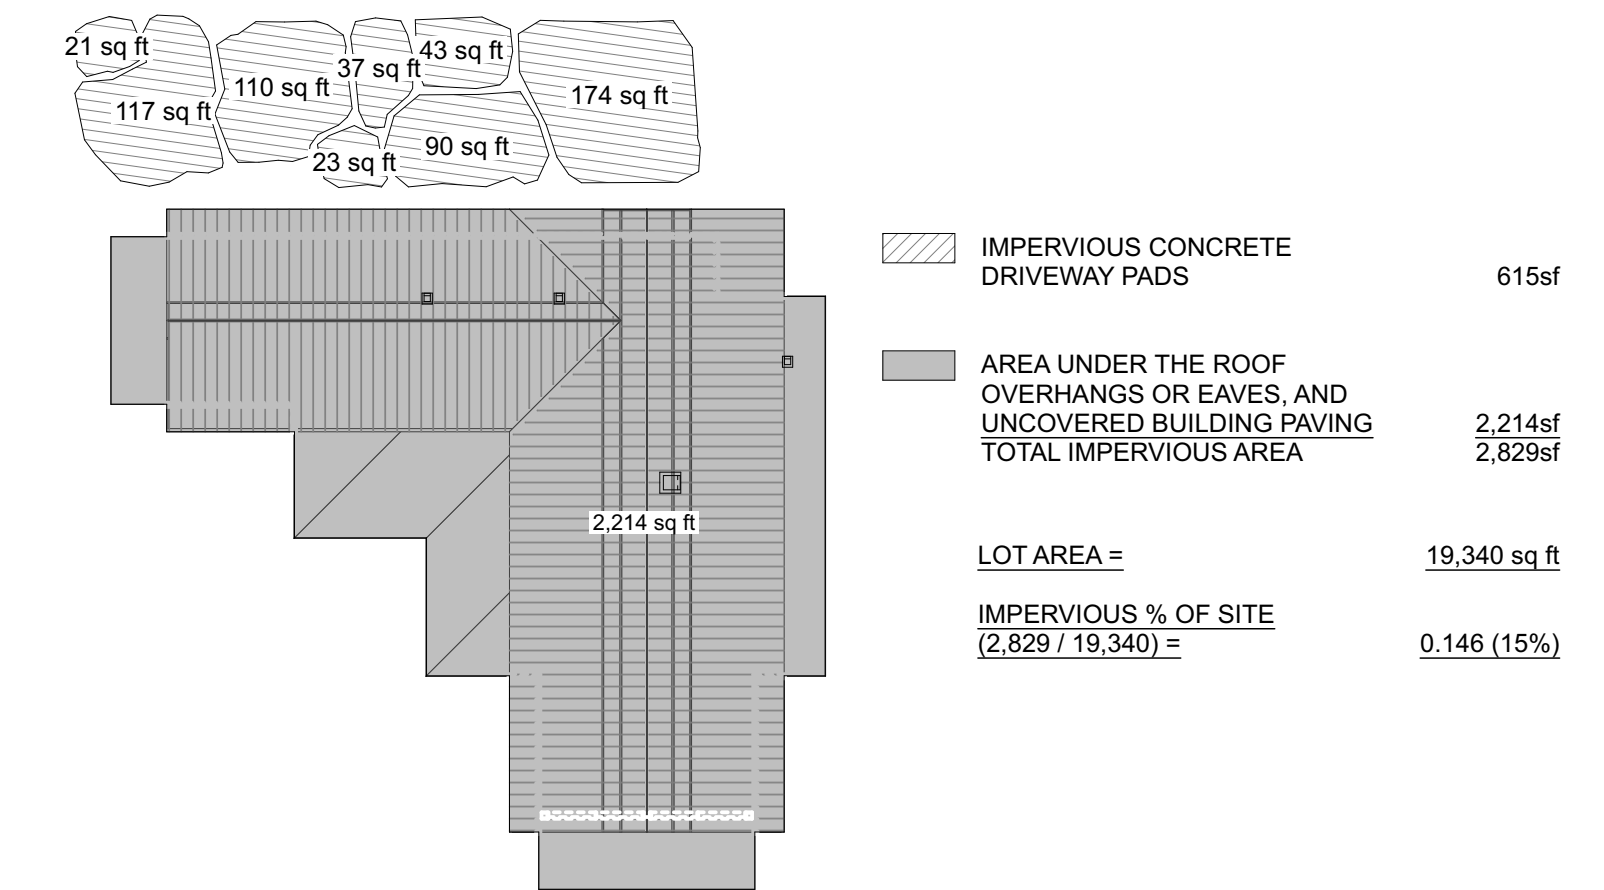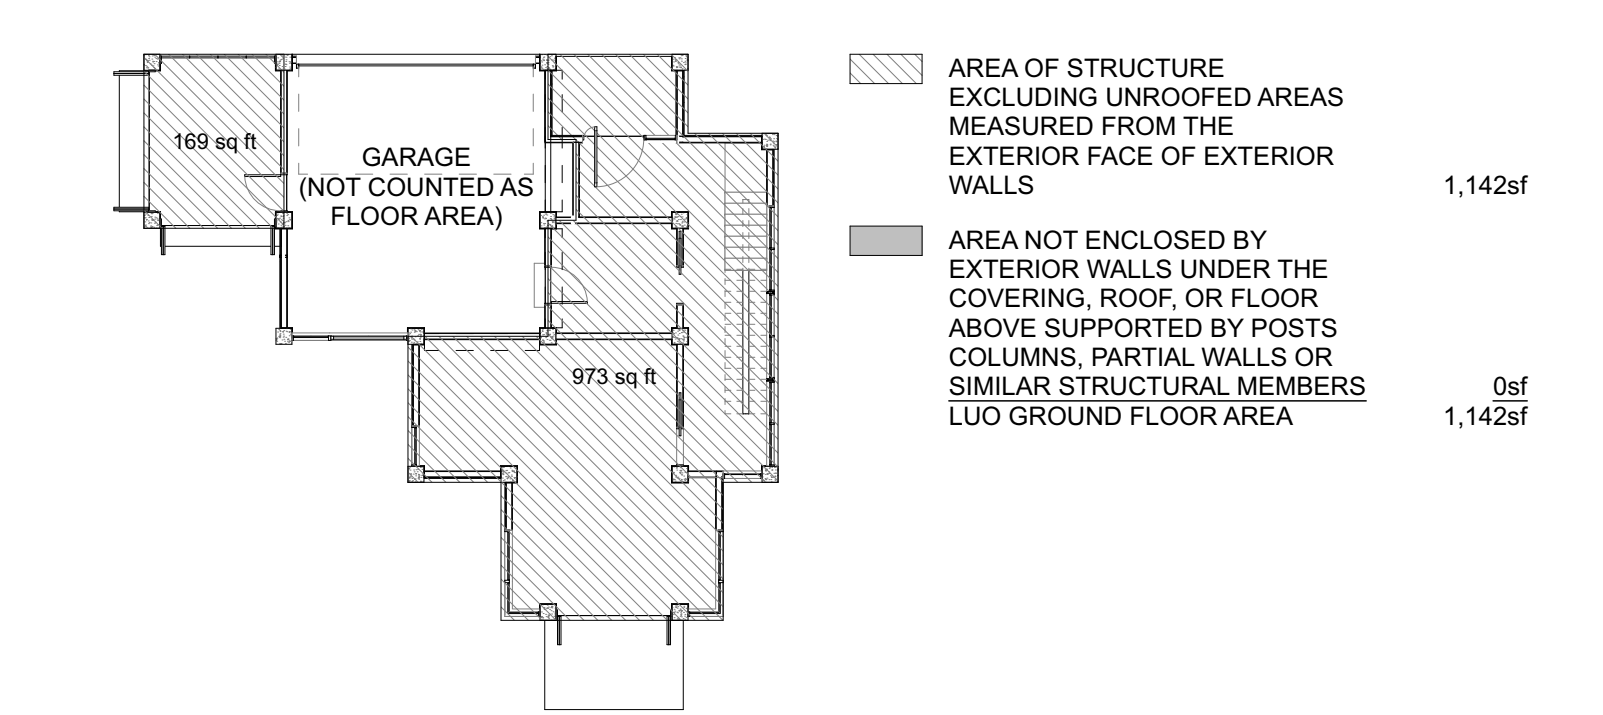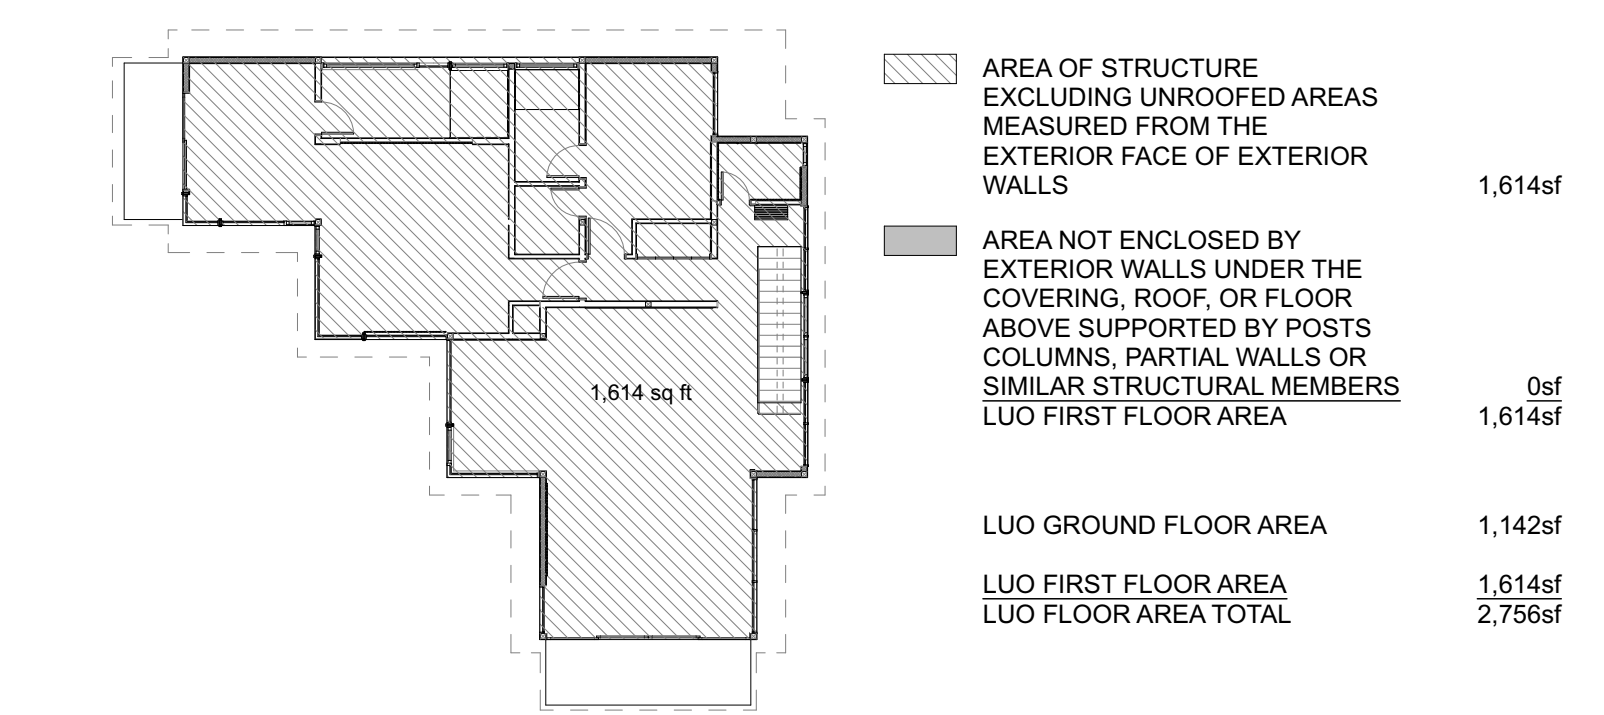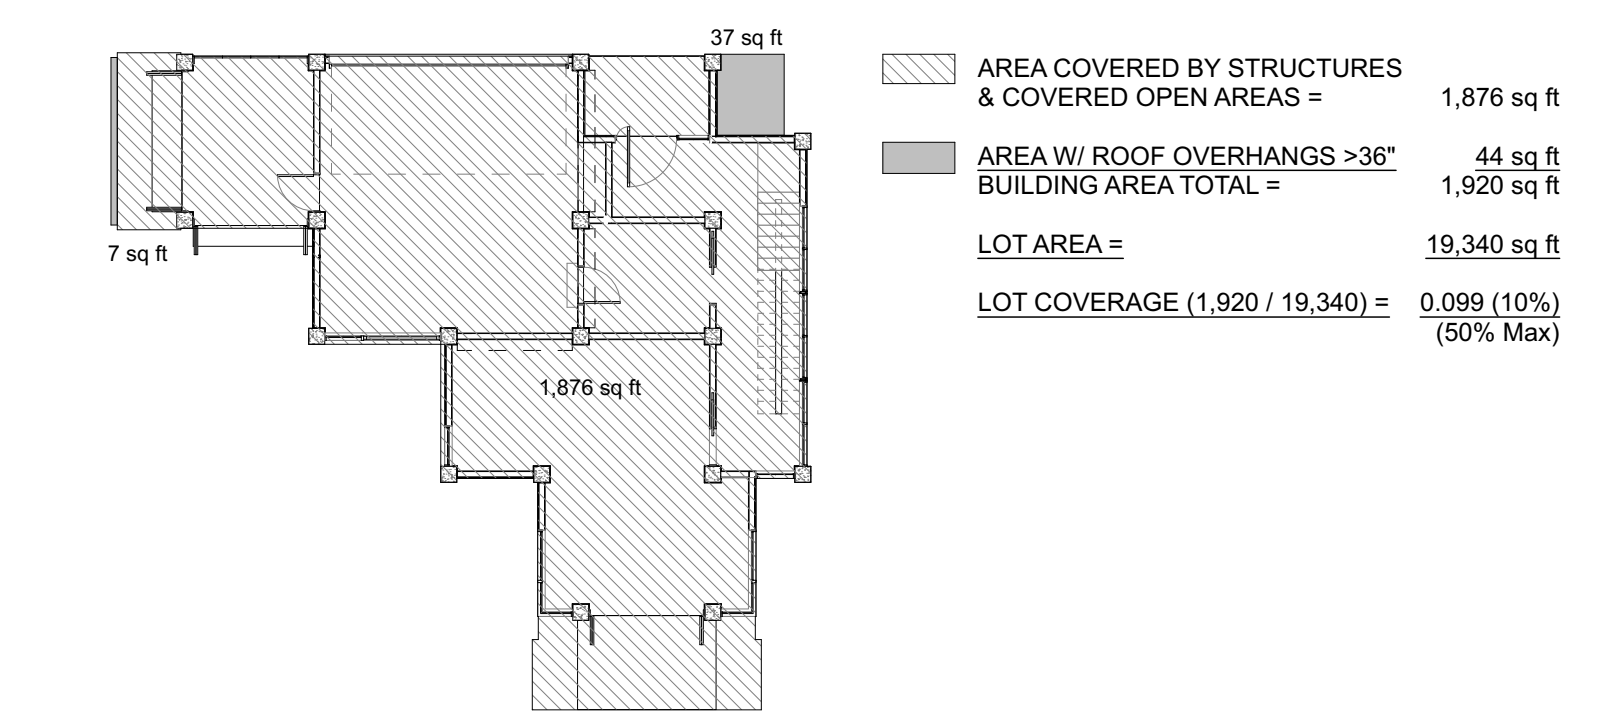

57-320 Punaulua
New Single-Family Dwelling

TMK: 5-7-003:049
57-320 Punaulua Place, Kahuku, Hawaii 96731

Project 23-023.02
Date June 28, 2024
Drawing Ground Floor Plan
Scale As Noted
Drawn By BL

Revisions:	


Building Permit Drawings



This work was prepared by me or under my supervision and construction of this project will be under my observation. Observation of construction to be as defined in Section 16-82.2 Department of Regulatory Agencies, State of Hawaii, Rules relating to Engineers, Architects, Land Surveyors and Landscape Architects.

Signature _____ 4/30/2026
Expiration Date of License

Copyright © All Architectural designs, details, concepts and compositions depicted herein are the property of Peter Vincent Architects ("PVA") and may be used in this specific project only. Use in whole or in part is strictly prohibited without written permission of PVA. No changes or deviations shall be allowed without the written consent of PVA. PVA and its consultants shall be deemed the authors and owners of their respective contributions to the architectural designs, details, concepts and compositions, and shall retain all common law, statutory and other reserved rights, including copyrights.

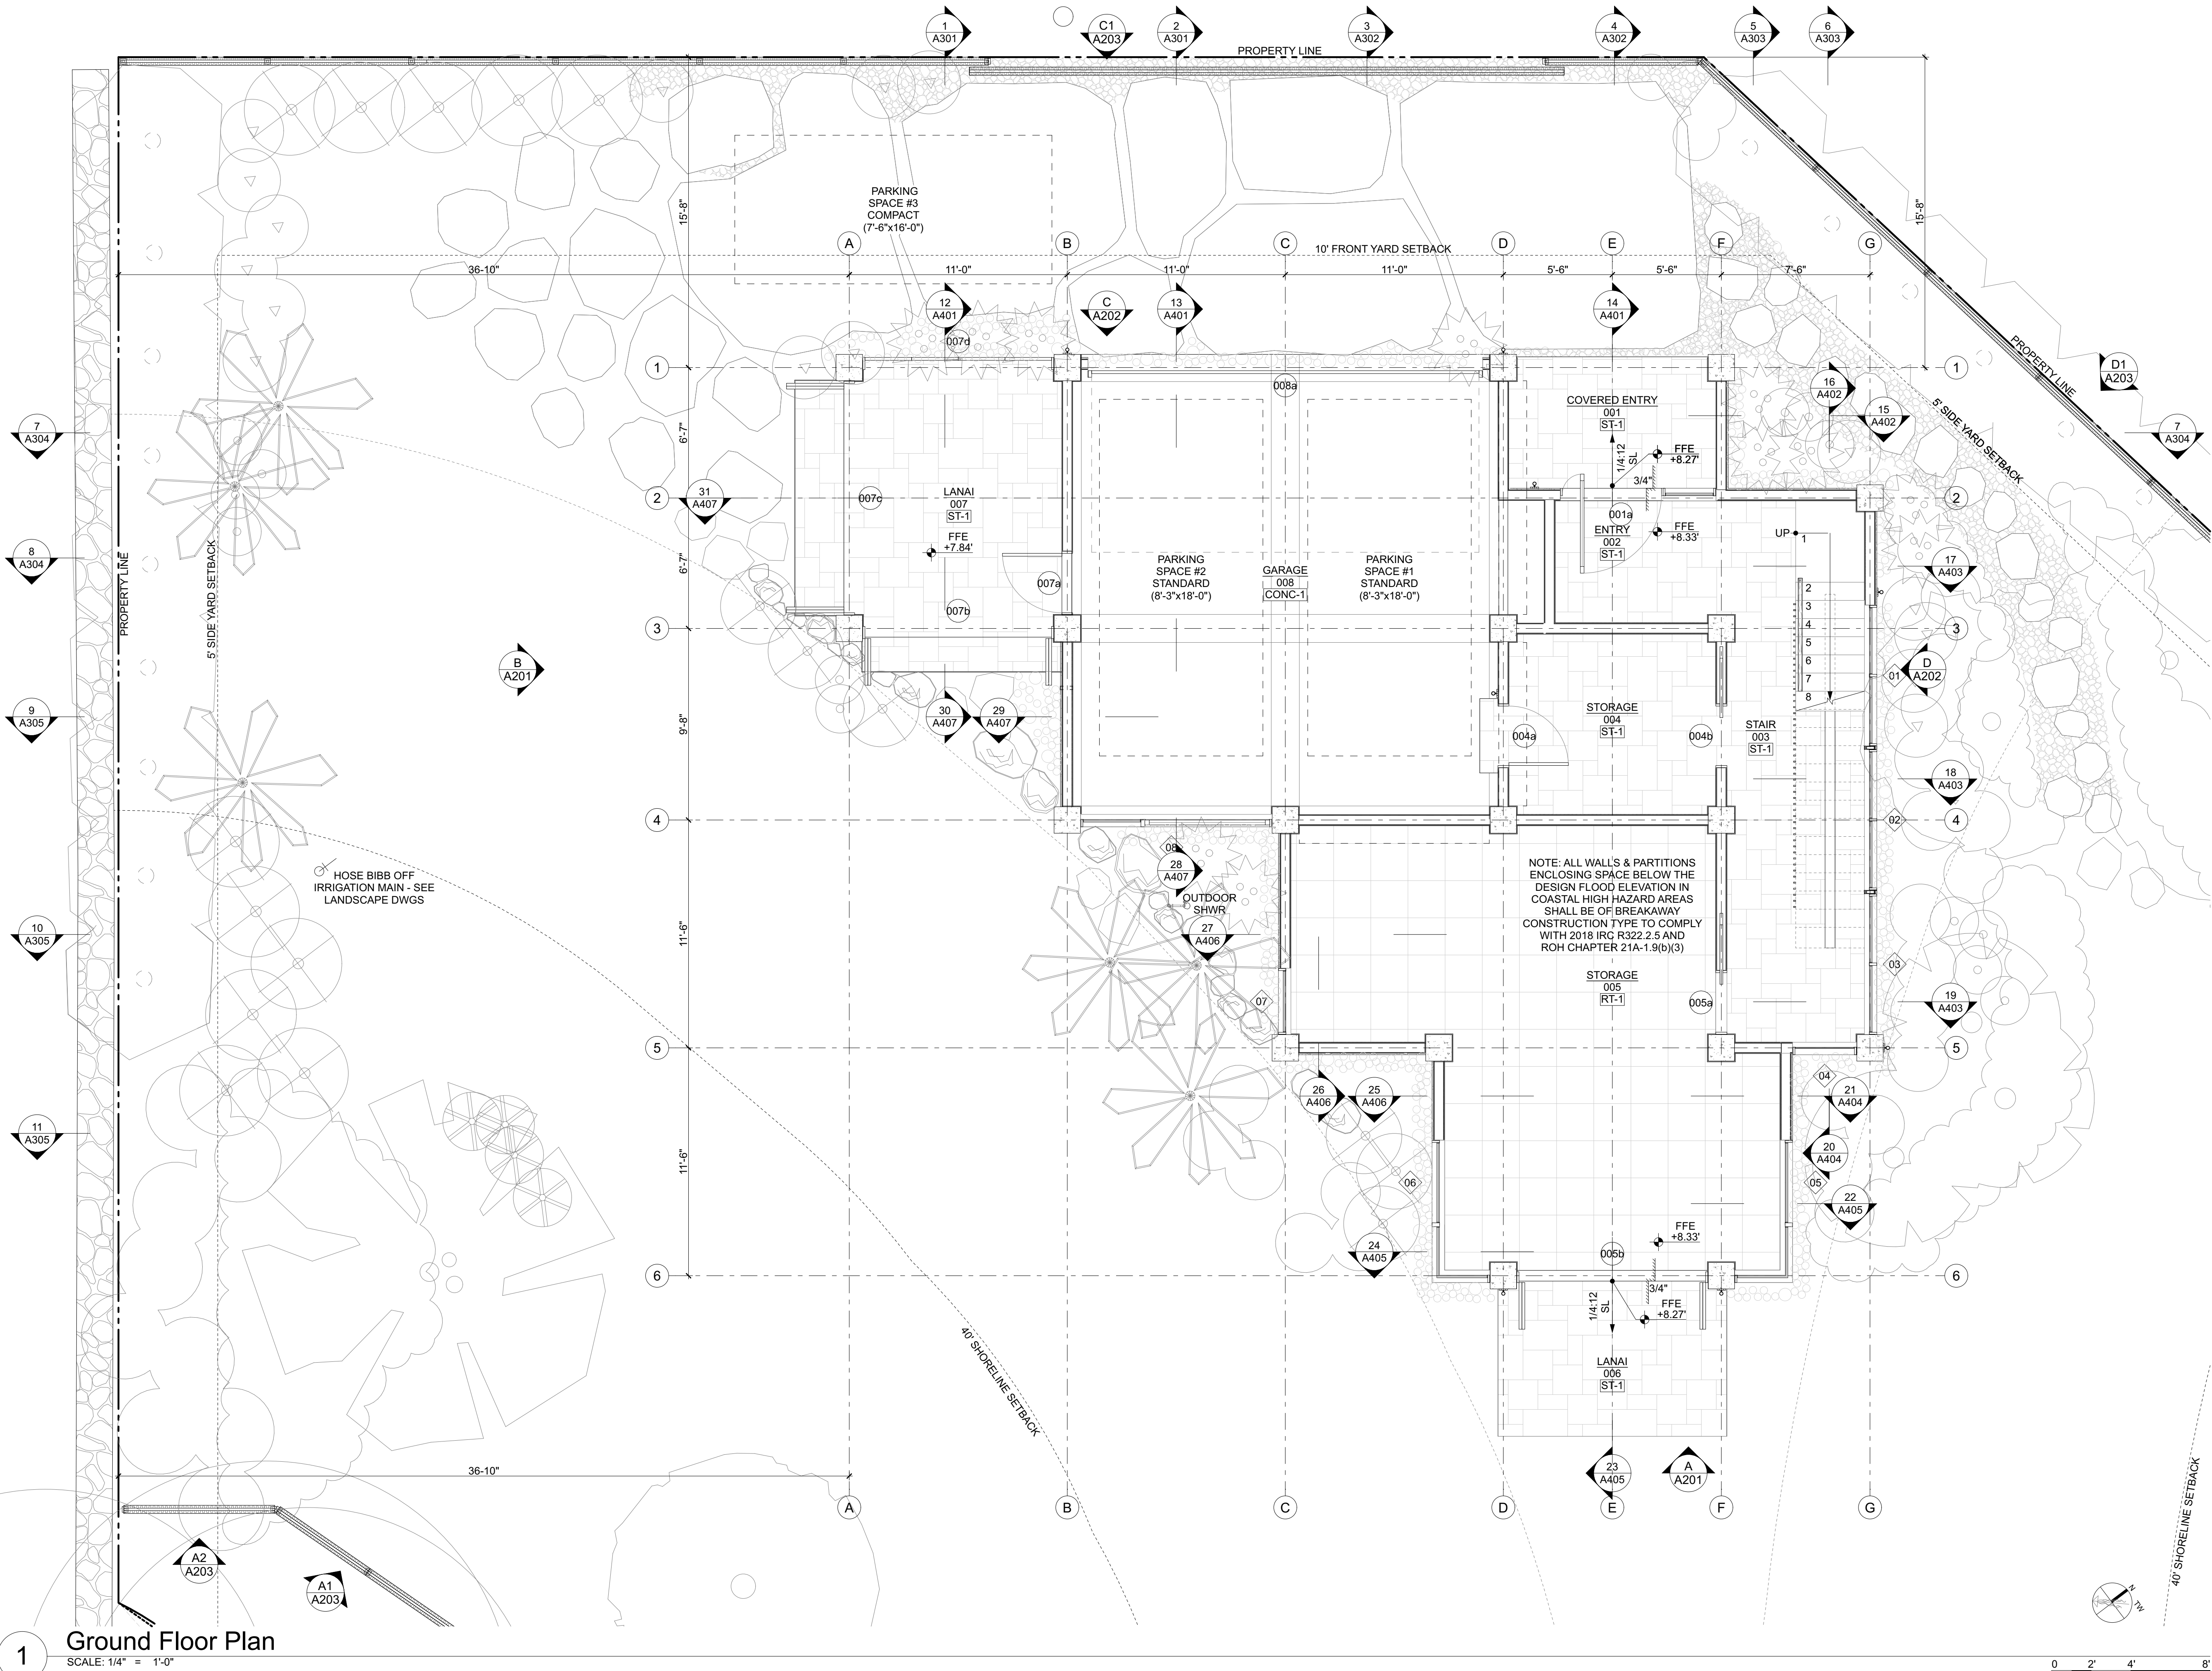



Harbor Court
55 Merchant Street, Suite 1430
Honolulu Hawaii 96813
808.524.8255 | info@pva.com

57-320 Punaulua
New Single-Family Dwelling

TMK: 5-7-003:049
57-320 Punaulua Place, Kahuku, Hawaii 96731

Project 23-023.02

Date April 30, 2024

Drawing First Floor Plan

Scale As Noted

Drawn By BL

Revisions:	
△	
△	
△	
△	
△	
△	

SMA Permit Drawings




This work was prepared by me or under my supervision and construction of this project will be under my observation. Observation of construction to be as defined in Section 16-82-2 Department of Regulatory Agencies, State of Hawaii, Rules relating to Engineers, Architects, Land Surveyors and Landscape Architects.


Signature _____ 4/30/2026
Expiration Date of License

Copyright © All Architectural designs, details, concepts and compositions depicted herein are the property of Peter Vincent Architects ("PVA") and may be used in this specific project only. Use in whole or in part is strictly prohibited without written permission of PVA. No changes or deviations shall be allowed without the written consent of PVA. PVA and its consultants shall be deemed the authors and owners of their respective contributions to the architectural designs, details, concepts and compositions, and shall retain all common law, statutory and other reserved rights, including copyrights.


A105

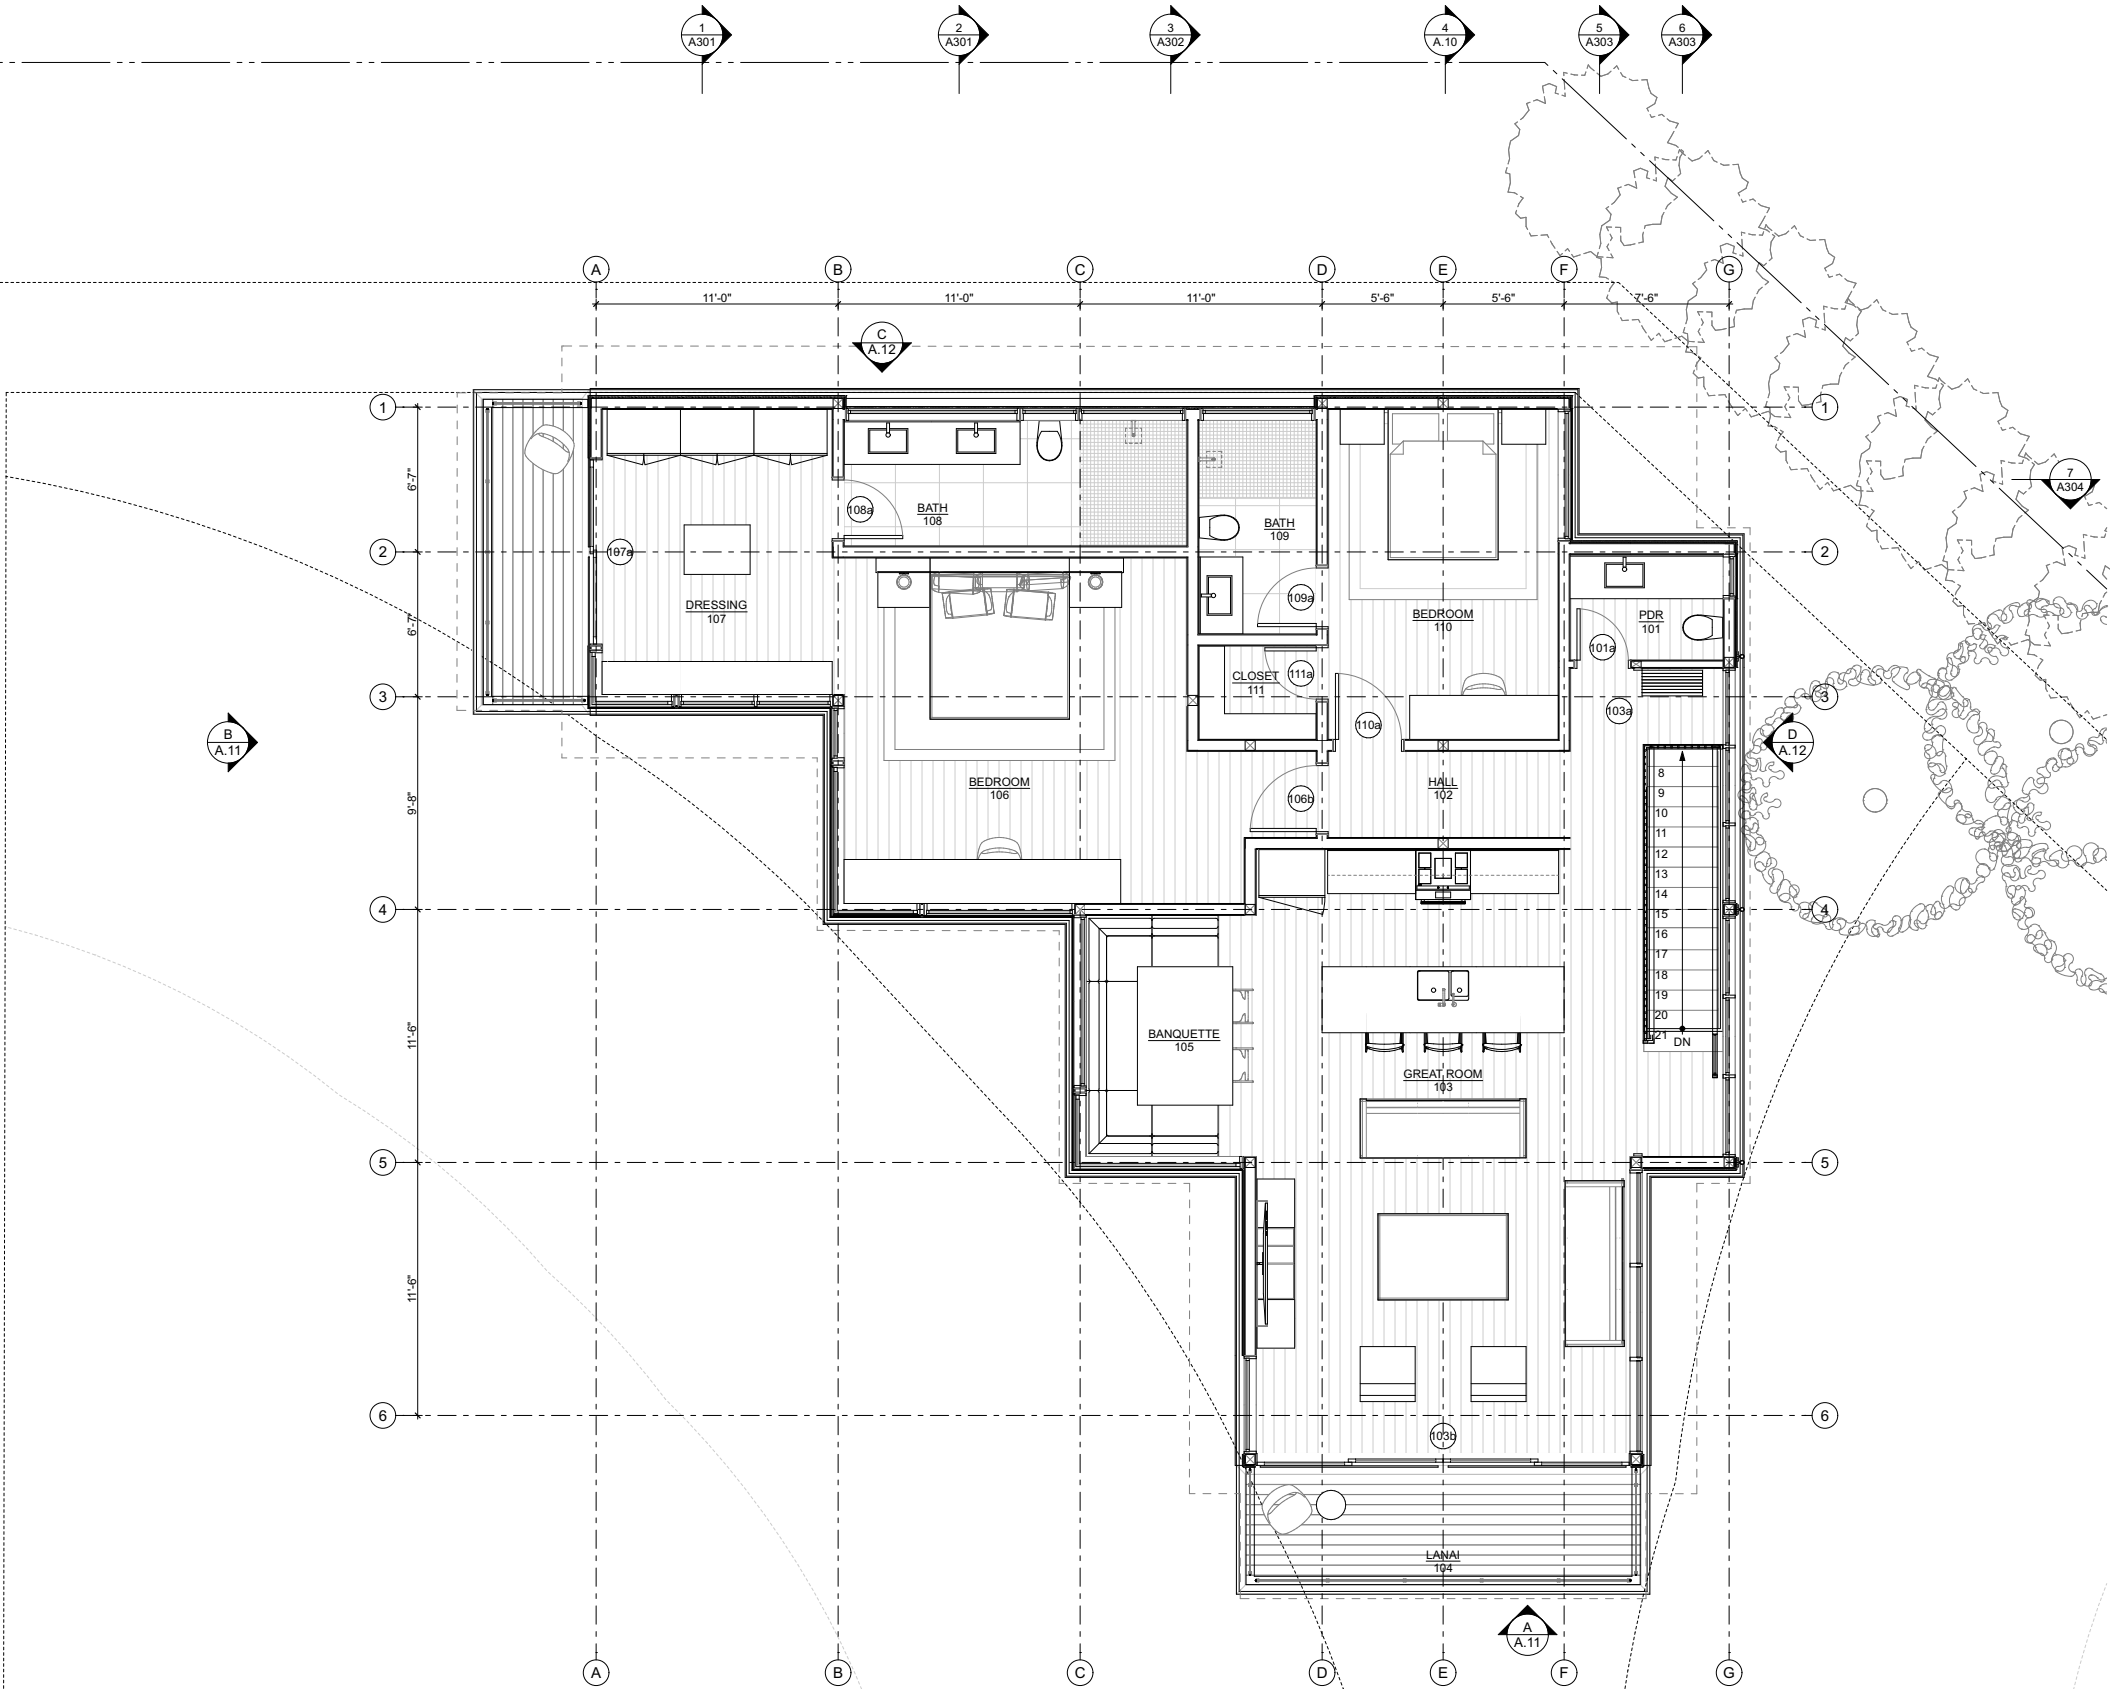

1 First Floor Plan
SCALE: 1/4" = 1'-0"

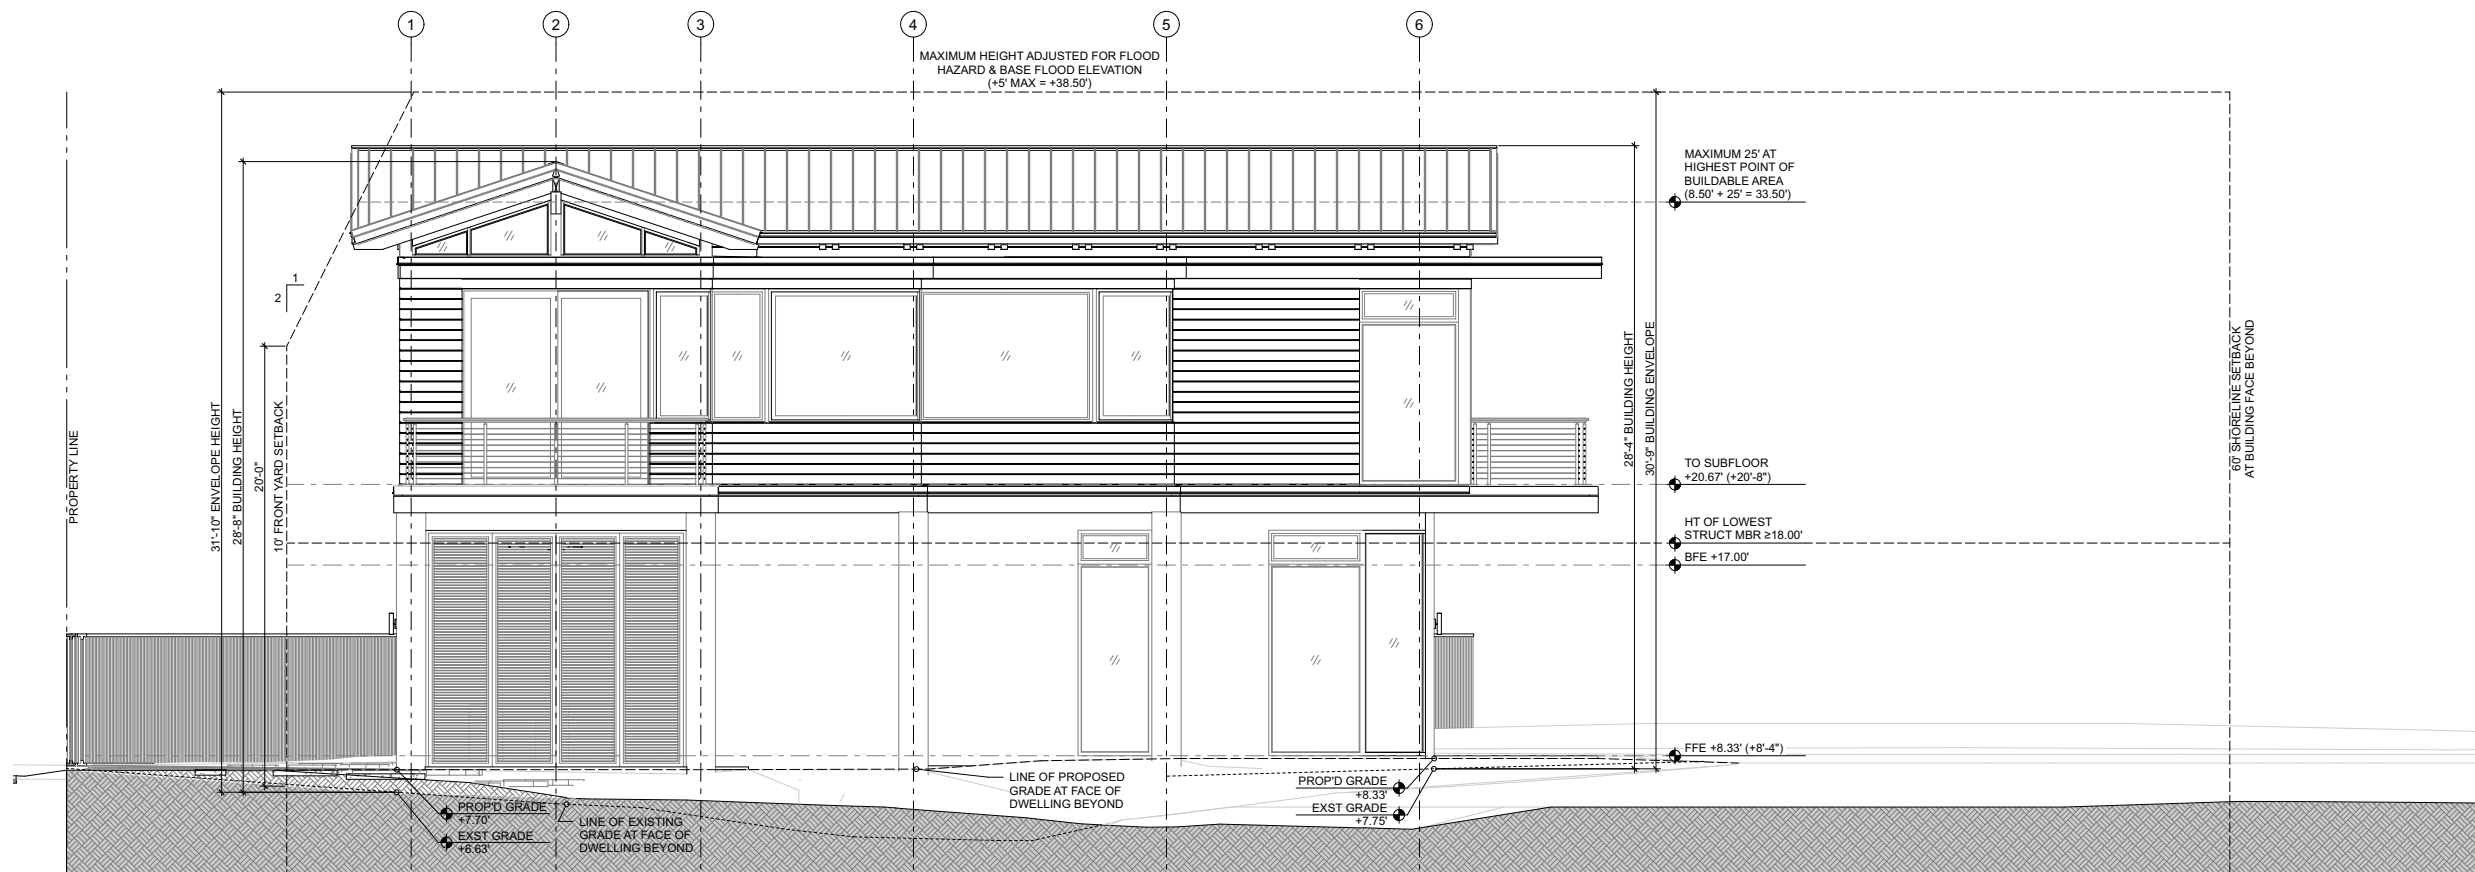

B Exterior Elevation
SCALE: 1/4" = 1'-0"

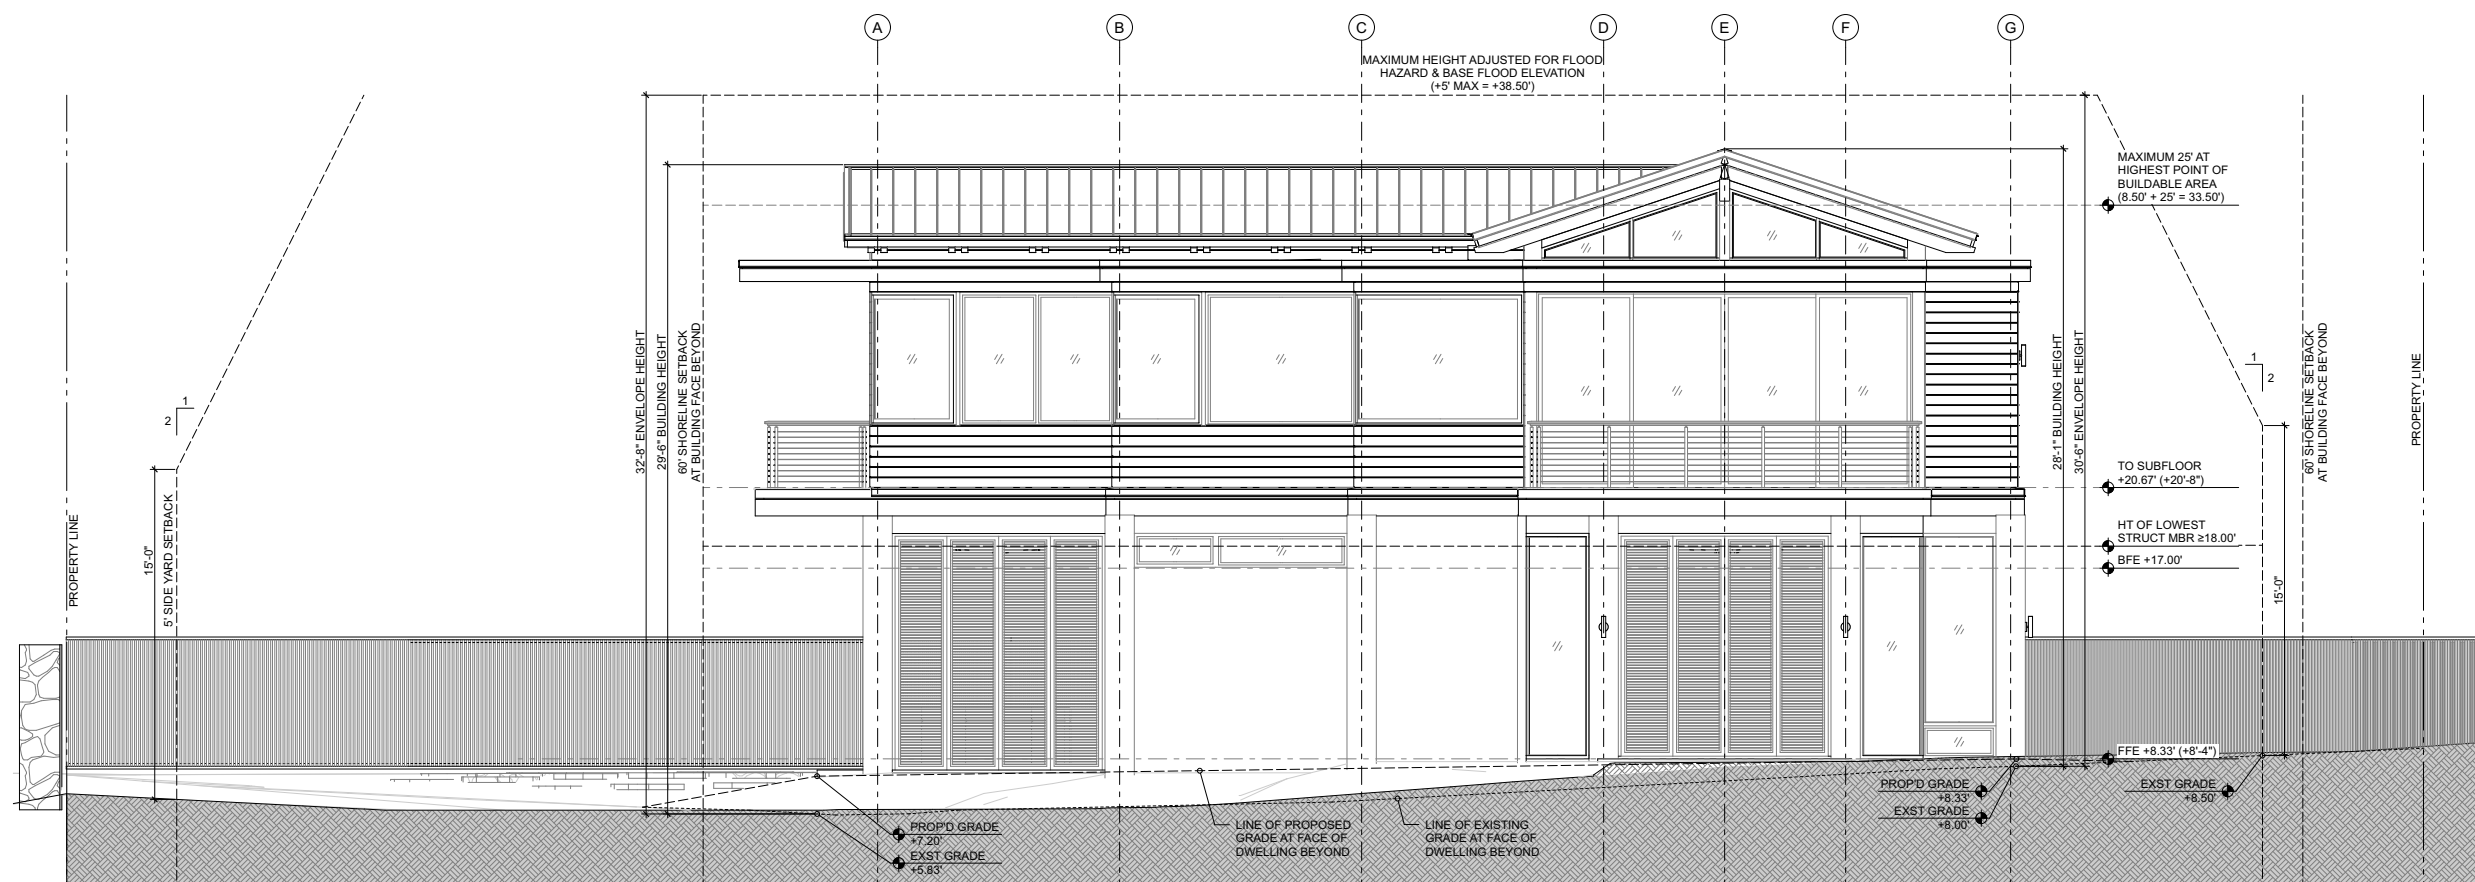

A Exterior Elevation
SCALE: 1/4" = 1'-0"

EXHIBIT C-4 - EXTERIOR ELEVATIONS

2024/SMA-49

PVA
petervincentarchitects

Harbor Court
55 Merchant Street, Suite 1430
Honolulu Hawaii 96813
808.524.8255 | info@pva.com

57-320 Punaulua New Single-Family Dwelling

TMK: 5-7-003:049
57-320 Punaulua Place, Kahuku, Hawaii 96731

Project	23-023.02
Date	April 30, 2024
Drawing	Exterior Elevations
Scale	As Noted
Drawn By	BL
Revisions:	

SMA Permit Drawings



This work was prepared by me or under my supervision and construction of this project will be under my observation. Observation of construction to be as defined in Section 16-82-2 Department of Regulatory Agencies, State of Hawaii. Rules relating to Engineers, Architects, Land Surveyors and Landscape Architects.

Signature: _____ 4/30/2024
Expiration Date of License

Copyright © All Architectural designs, details, concepts and compositions depicted herein are the property of Peter Vincent Architects ("PVA") and may be used in this specific project only. Use in whole or in part is strictly prohibited without written permission of PVA. No charges or deviations shall be allowed without the written consent of PVA. PVA and its consultants shall be deemed the authors and owners of their respective contributions to the architectural designs, details, concepts and compositions, and shall retain all common law, statutory and other reserved rights, including copyrights.

A201

57-320 Punaulua
New Single-Family Dwelling

TMK: 5-7-003:049
57-320 Punaulua Place, Kahuku, Hawaii 96731

Project	23-023.02
Date	April 30, 2024
Drawing	Exterior Elevations
Scale	As Noted
Drawn By	BL
Revisions:	


SMA Permit Drawings





This work was prepared by me or under my supervision and construction of this project will be under my observation. Observation of construction to be as defined in Section 16-82-2 Department of Regulatory Agencies, State of Hawaii. Rules relating to Engineers, Architects, Land Surveyors and Landscape Architects.

Signature: _____ 4/30/2026
Expiration Date of License


Copyright © All Architectural designs, details, concepts and compositions depicted herein are the property of Peter Vincent Architects ("PVA") and may be used in this specific project only. Use in whole or in part is strictly prohibited without written permission of PVA. No changes or deviations shall be allowed without the written consent of PVA. PVA and its consultants shall be deemed the authors and owners of their respective contributions to the architectural designs, details, concepts and compositions, and shall retain all common law, statutory and other reserved rights, including copyrights.

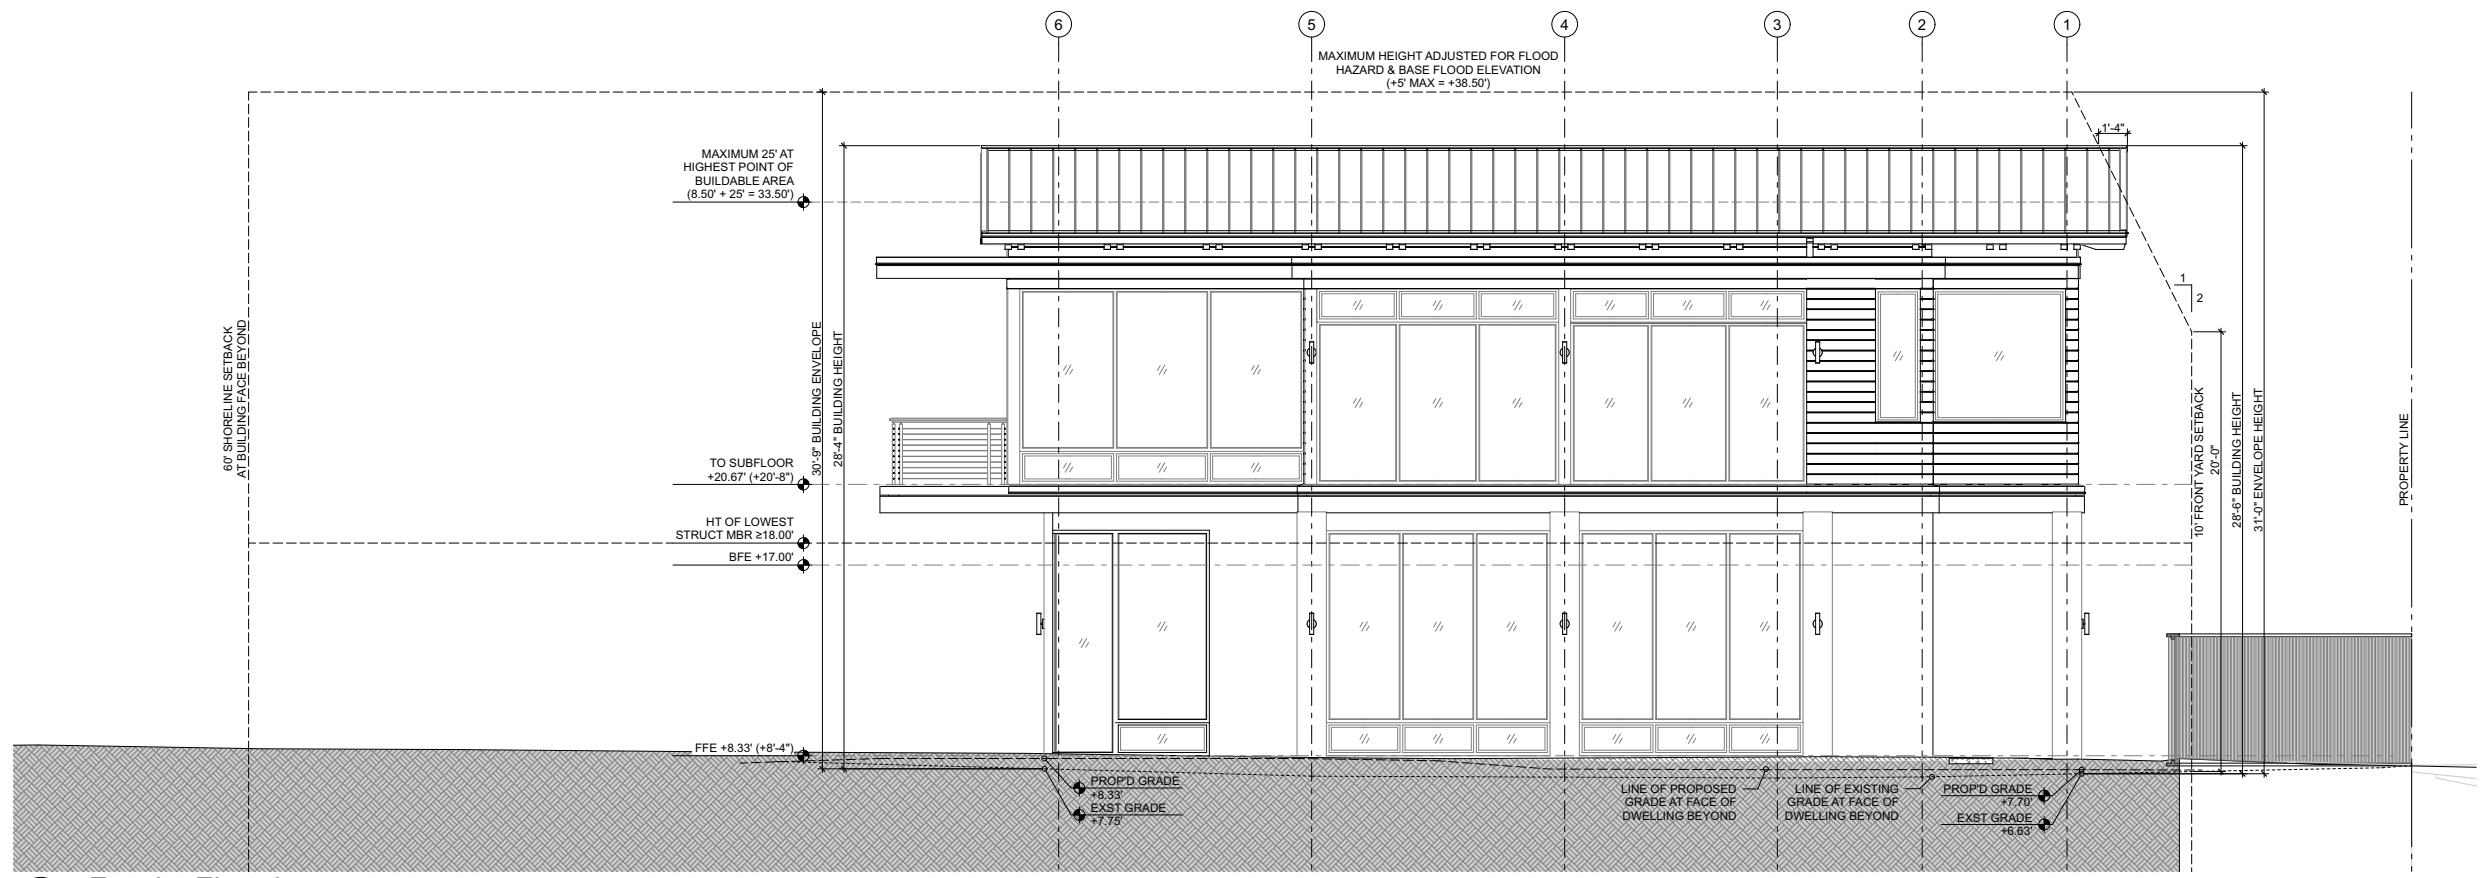

D Exterior Elevation
SCALE: 1/4" = 1'-0"

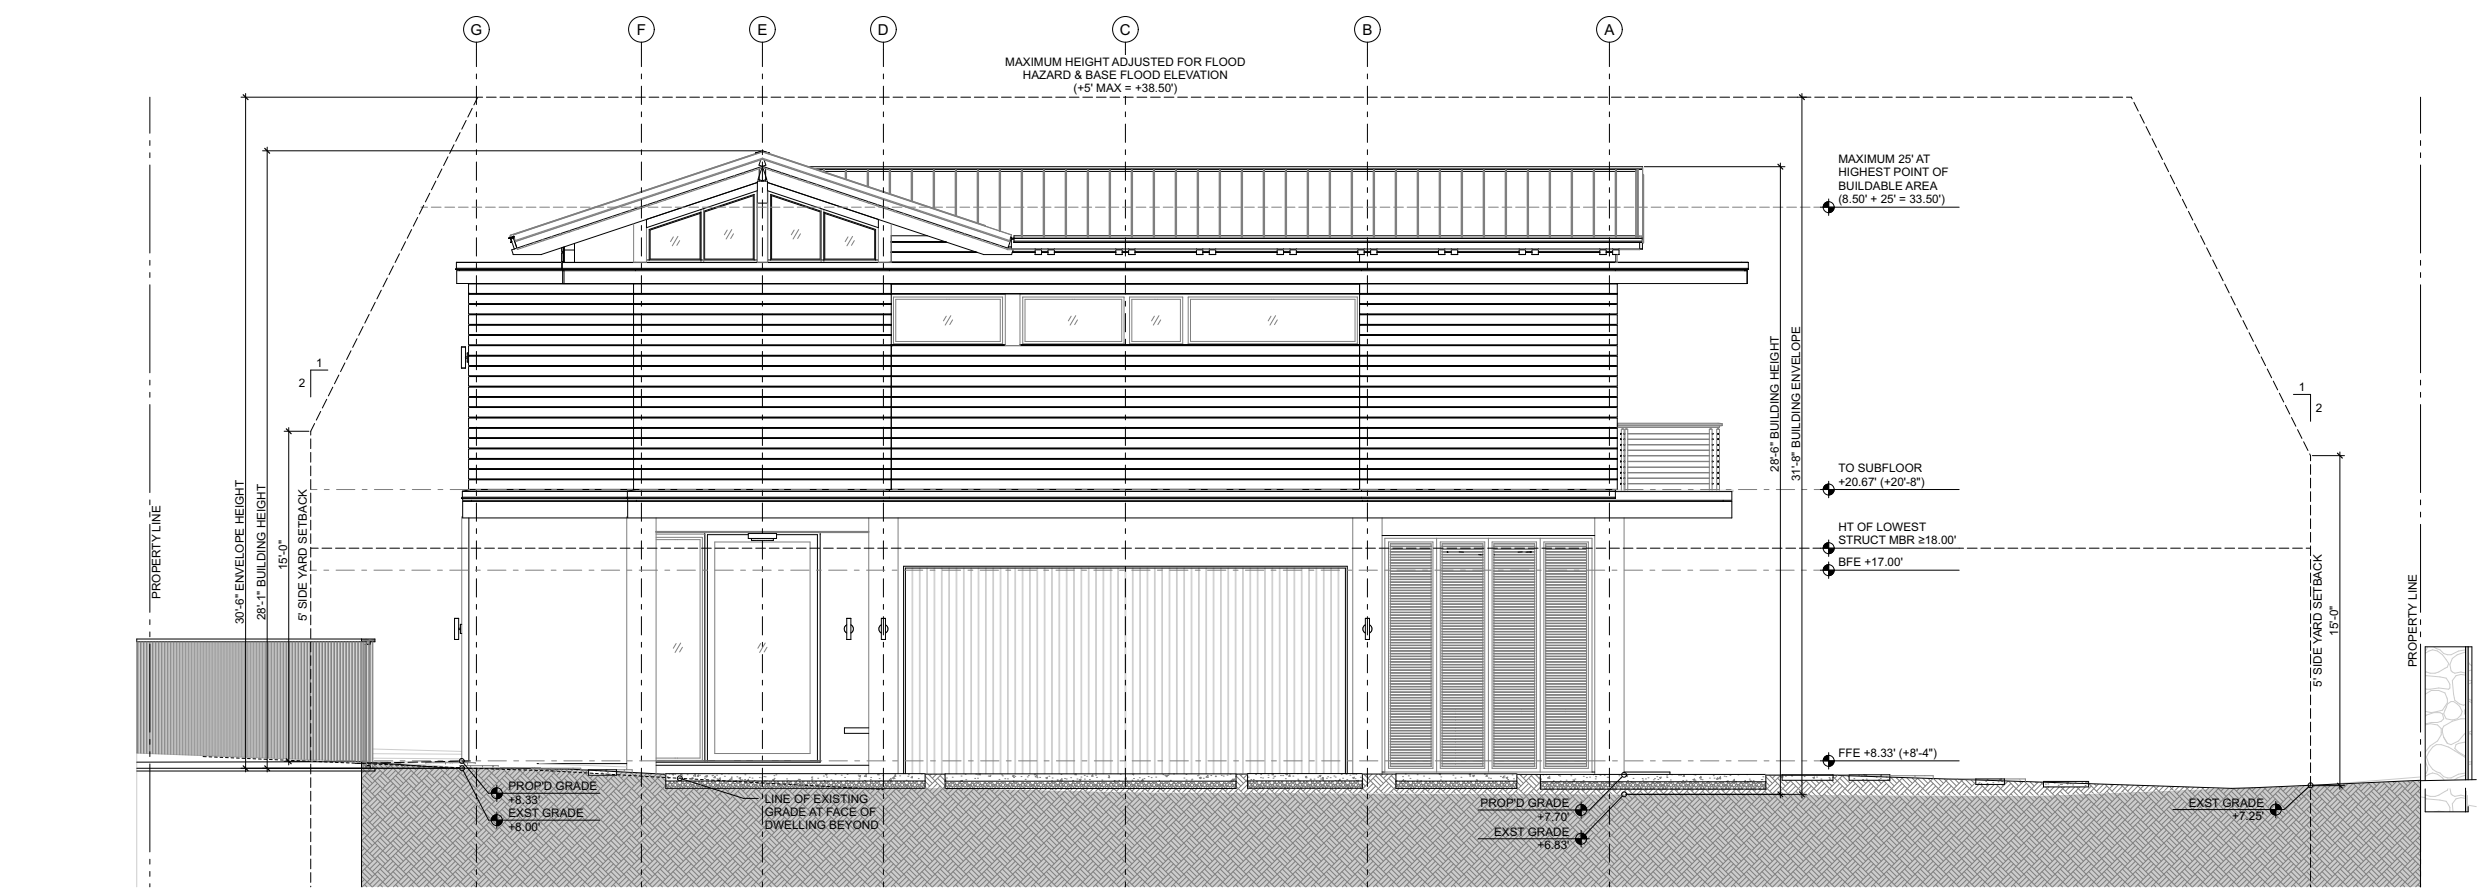 


C Exterior Elevation
SCALE: 1/4" = 1'-0"

 

Plotted on 4/3/24 at 7:44 PM.


EXHIBIT C-5 - EXTERIOR ELEVATIONS
2024/SMA-49

Plotted on 2/22/24 at 11:49 AM.

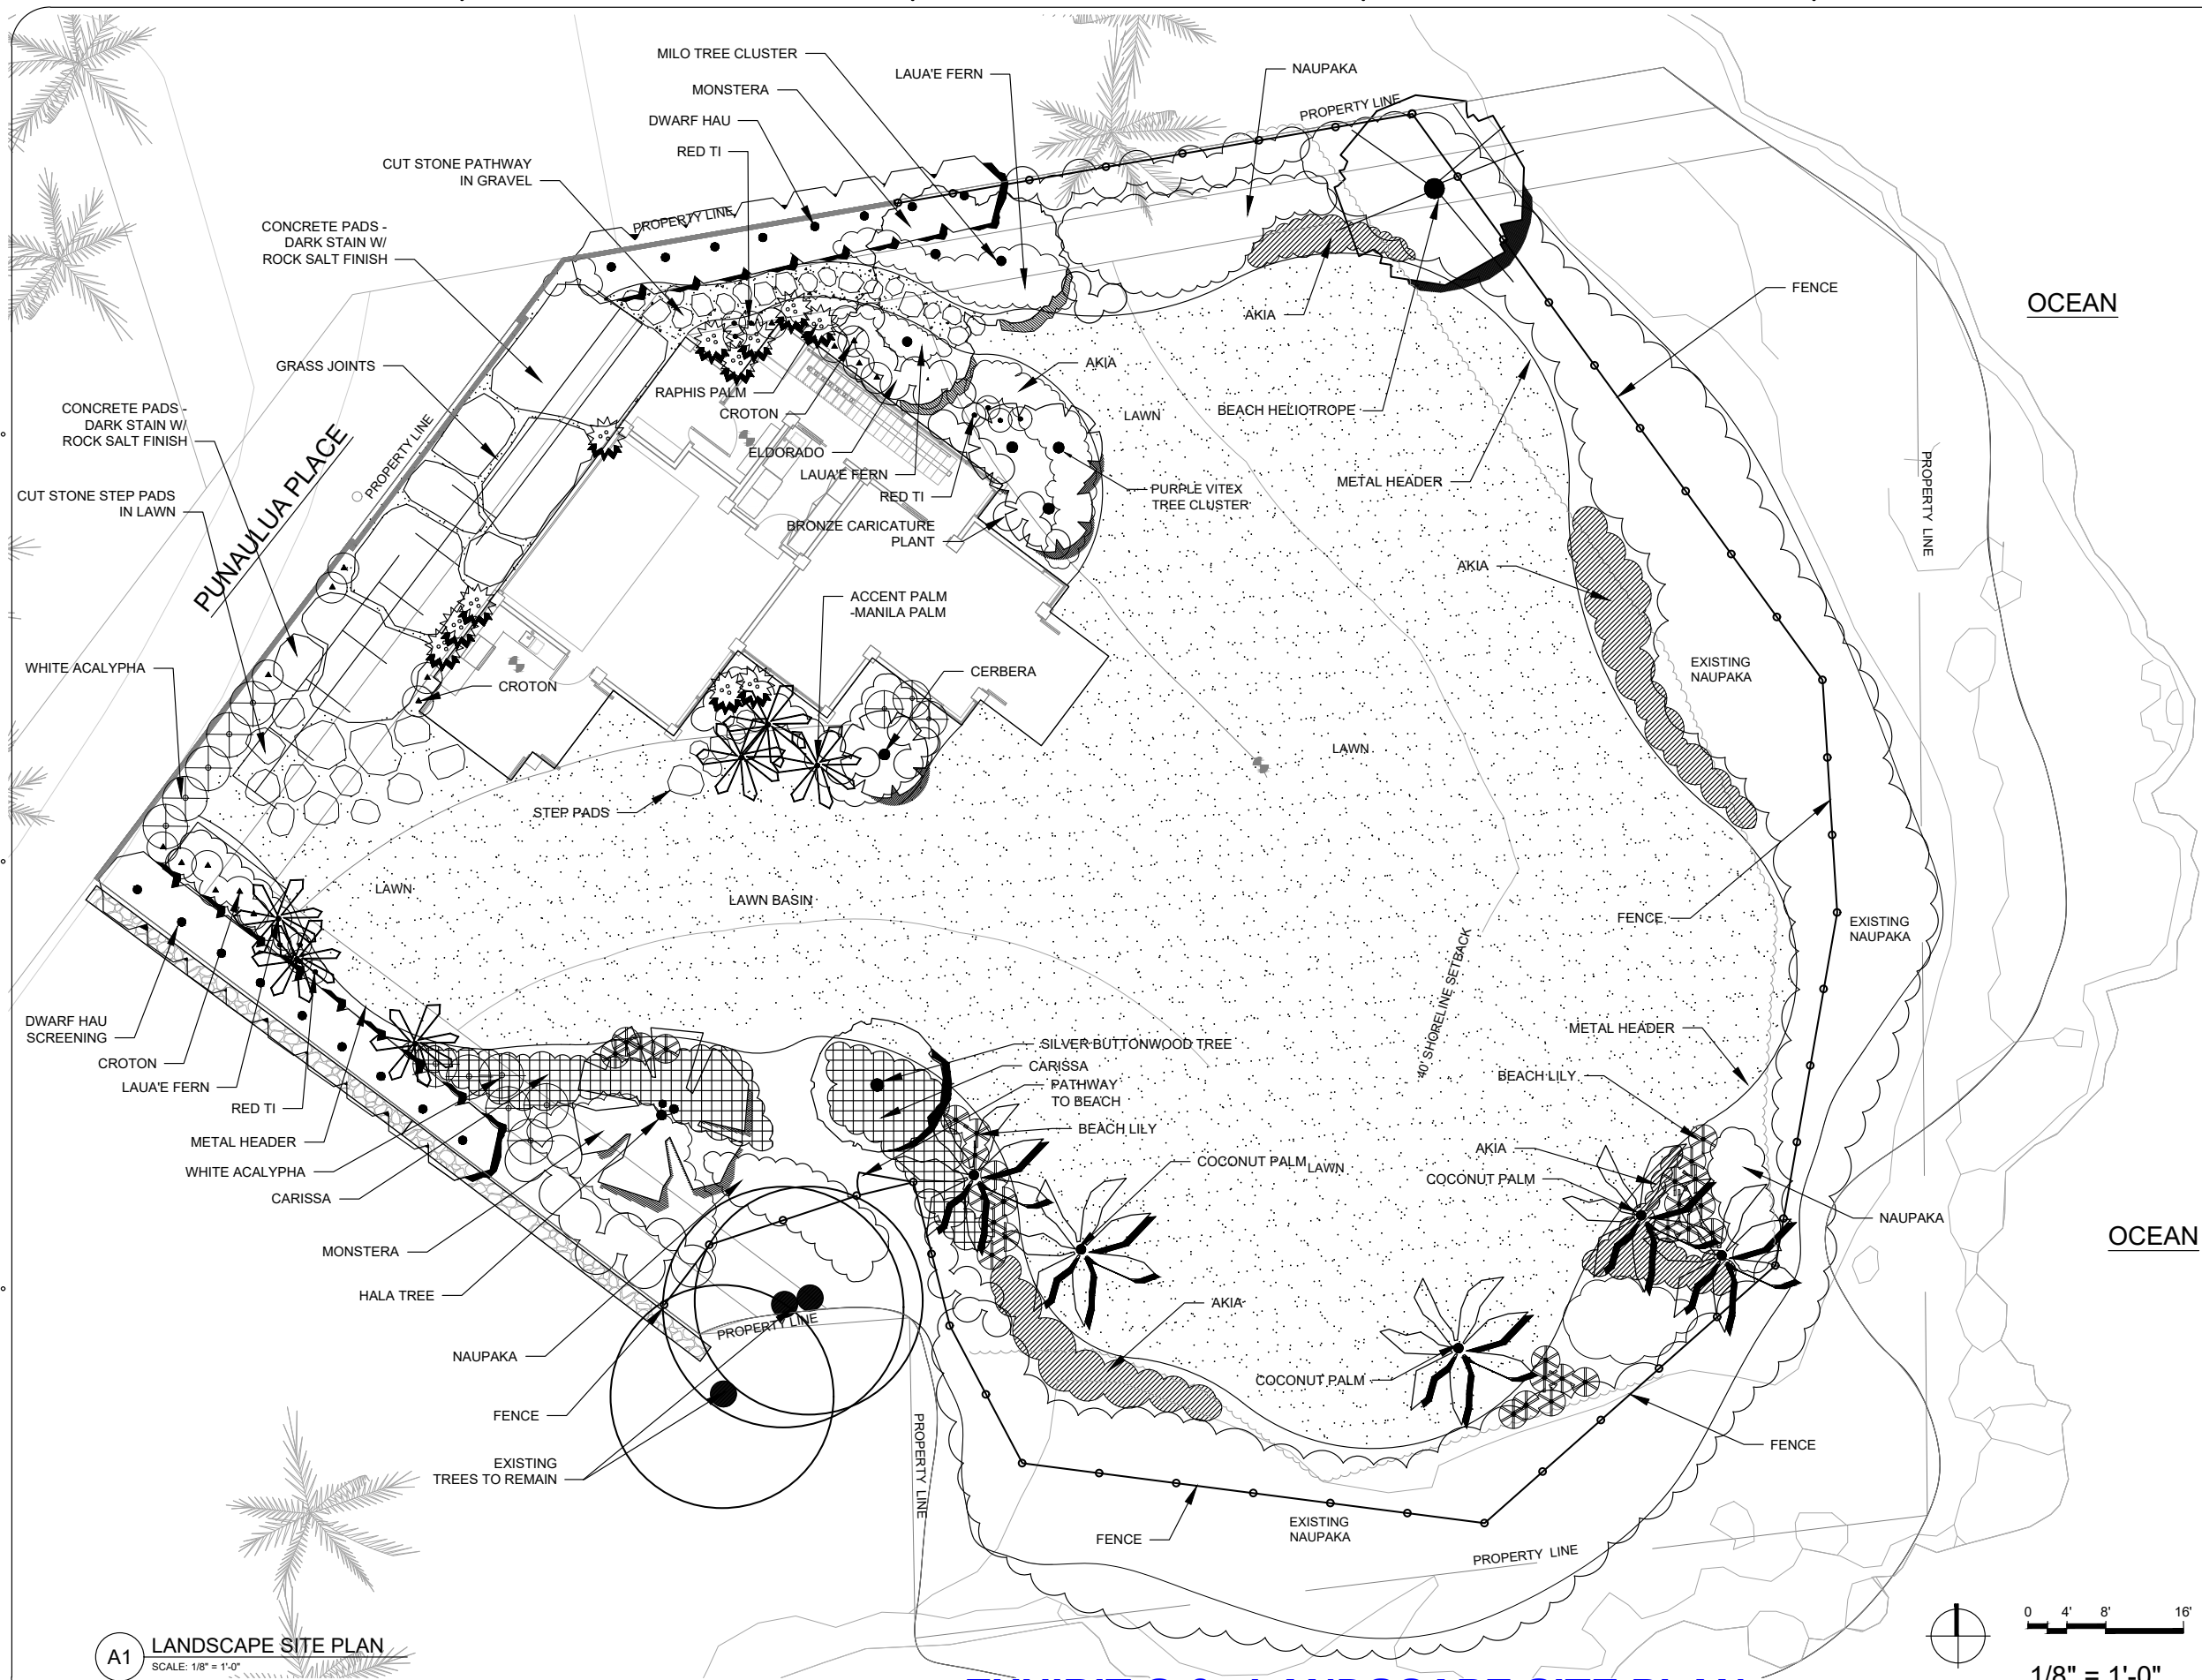

A1 LANDSCAPE SITE PLAN
SCALE: 1/8" = 1'-0"

EXHIBIT C-6 - LANDSCAPE SITE PLAN
2024/SMA-49

 

PVA
petervincentarchitects
Harbor Court
55 Merchant Street, Suite 1430
Honolulu, Hawaii 96813
808.524.8255 | info@pva.com

HHF PLANNERS
733 BISHOP STREET, SUITE 2590
HONOLULU, HAWAII 96813
PHONE: (808) 545-2055
LANDSCAPE ARCHITECTS

57-320 Punaulua
New Single-Family Dwelling

TMK: 5-7-003:049
57-320 Punaulua Place, Kahuku, Hawaii 96731

Project 23-023.02
Date APRIL 30, 2024
Drawing #Layout Name
Scale As Noted
Drawn By BL

Revisions:	
△	
△	
△	
△	
△	
△	

Design Development Progress Drawings




This work was prepared by me or under my supervision and construction of this project will be under my observation. Observation of construction to be as defined in Section 16-82-2 Department of Regulatory Agencies, State of Hawaii, Rules relating to Engineers, Architects, Land Surveyors and Landscape Architects.

Signature _____ Expiration Date of License _____

Copyright © All Architectural designs, details, concepts and compositions depicted herein are the property of Peter Vincent Architects ("PVA") and may be used in this specific project only. Use in whole or in part is strictly prohibited without written permission of PVA. No changes or deviations shall be allowed without the written consent of PVA. PVA and its consultants shall be deemed the authors and owners of their respective contributions to the architectural designs, details, concepts and compositions, and shall retain all common law, statutory and other reserved rights, including copyrights.

Pacific Ocean

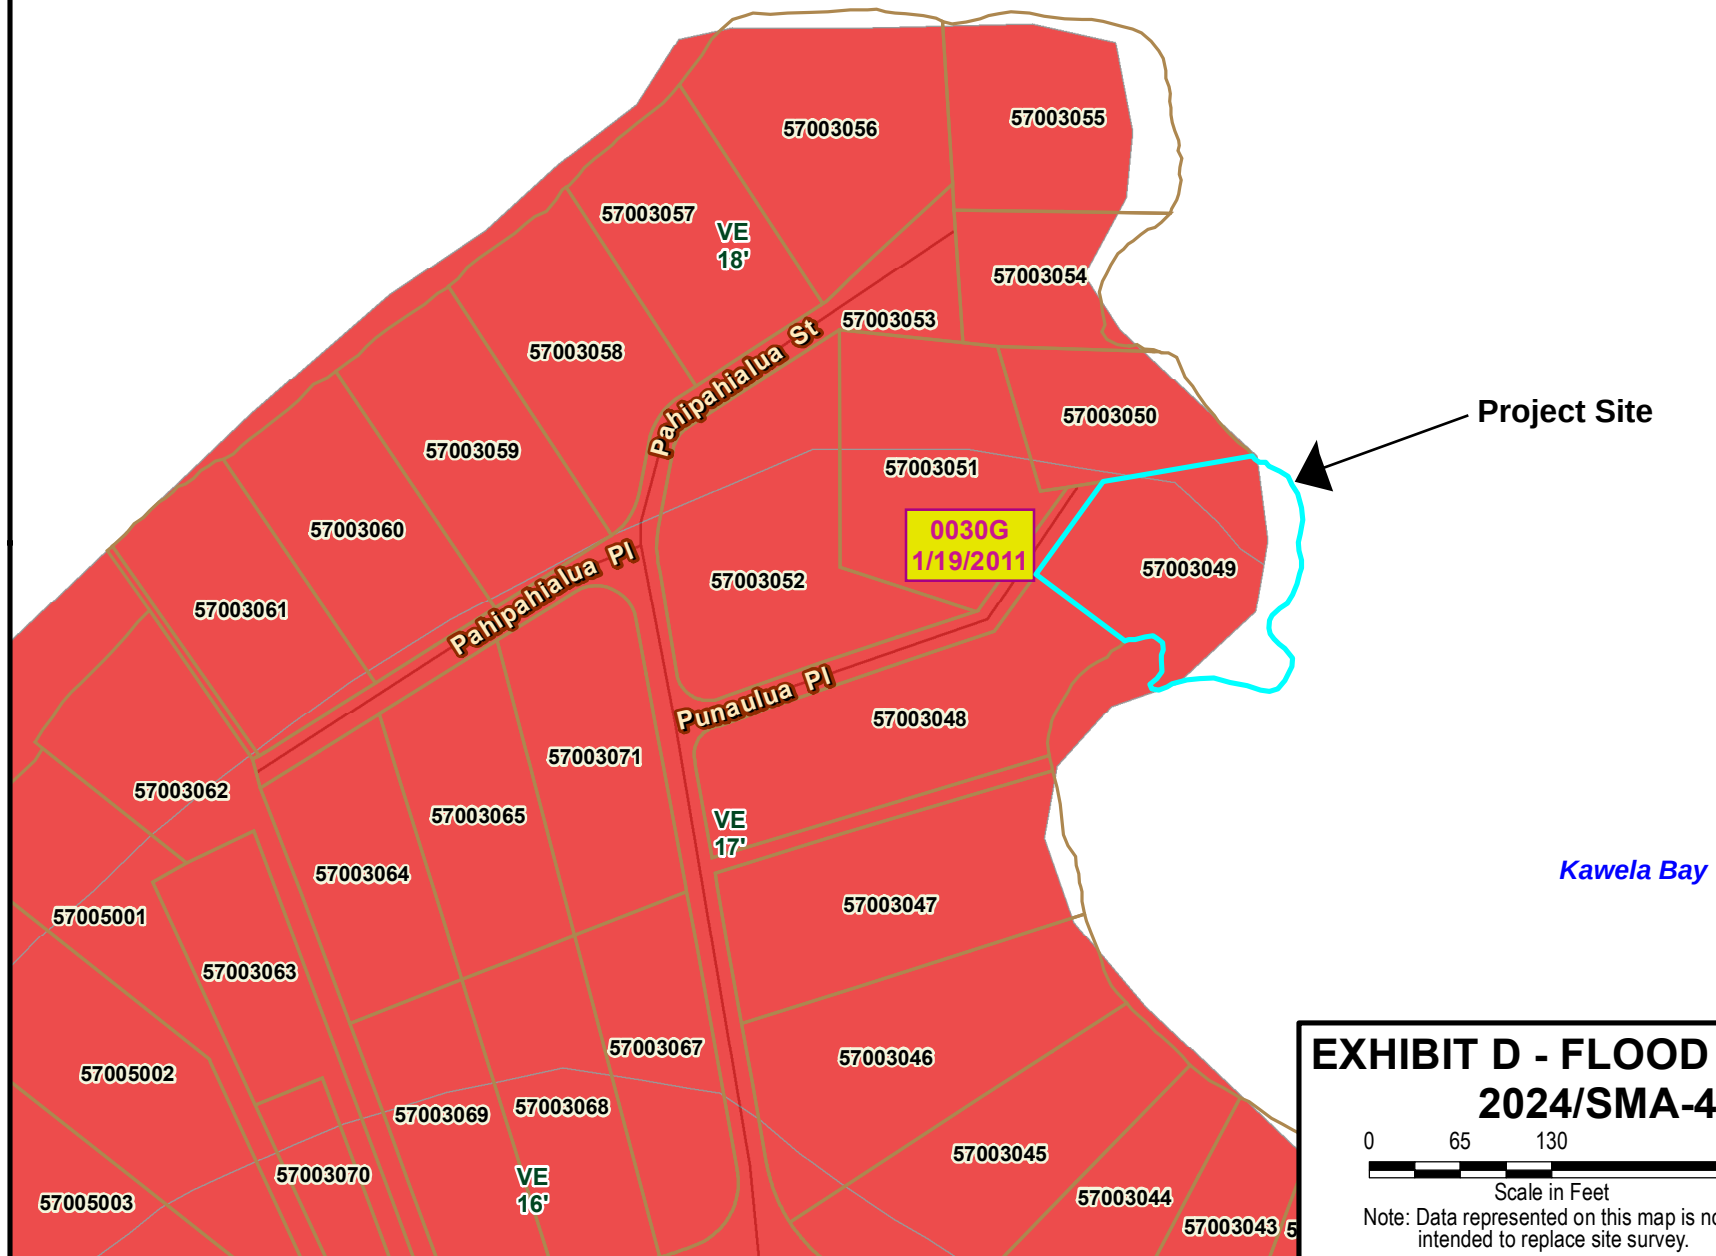

Prepared by: CK

Date Prepared: 5.8.24

Copyright City & County of Honolulu
All Rights Reserved 2008

EXHIBIT D - FLOOD ZONE VE
2024/SMA-49



Note: Data represented on this map is not intended to replace site survey.



TRUE NORTH
SCALE : 1 IN. = 20 FT.

LOT 109
TAX MAP KEY : 5 - 7 - 003 : 050

TAX MAP KEY : 5 - 7 - 003 : 051

PUNAU L U A P L A C E

LOT 289
TAX MAP KEY : 5 - 7 - 003 : 048

EXHIBIT E - 2023 CERTIFIED SHORELINE SURVEY
2024/SMA-49

SURVEY OFFICE COPY

The shoreline as delineated in red is
hereby certified as the shoreline as of
DEC 29 2023

Chairperson, Board of Land and Natural Resources

OWNER : MODERN DEVELOPMENT LLC


PROPERTY ADDRESS: 57-320 PUNAU L U A P L.
KAHUKU, HI 96731

MAP SHOWING
SHORELINE AFFECTING
LOT 110
LAND COURT APPLICATION 1095
MAP 10

AT KAWELA, KOOLAULO A, OAHU, HAWAII


SCALE: 1 IN. = 20 FT.


SEPTEMBER 18, 2023 WALTER P. THOMPSON, INC.

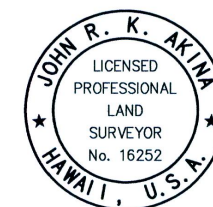



THIS WORK WAS PREPARED BY
ME OR UNDER MY SUPERVISION



John R. K. Akina
Exp. 04/30/24

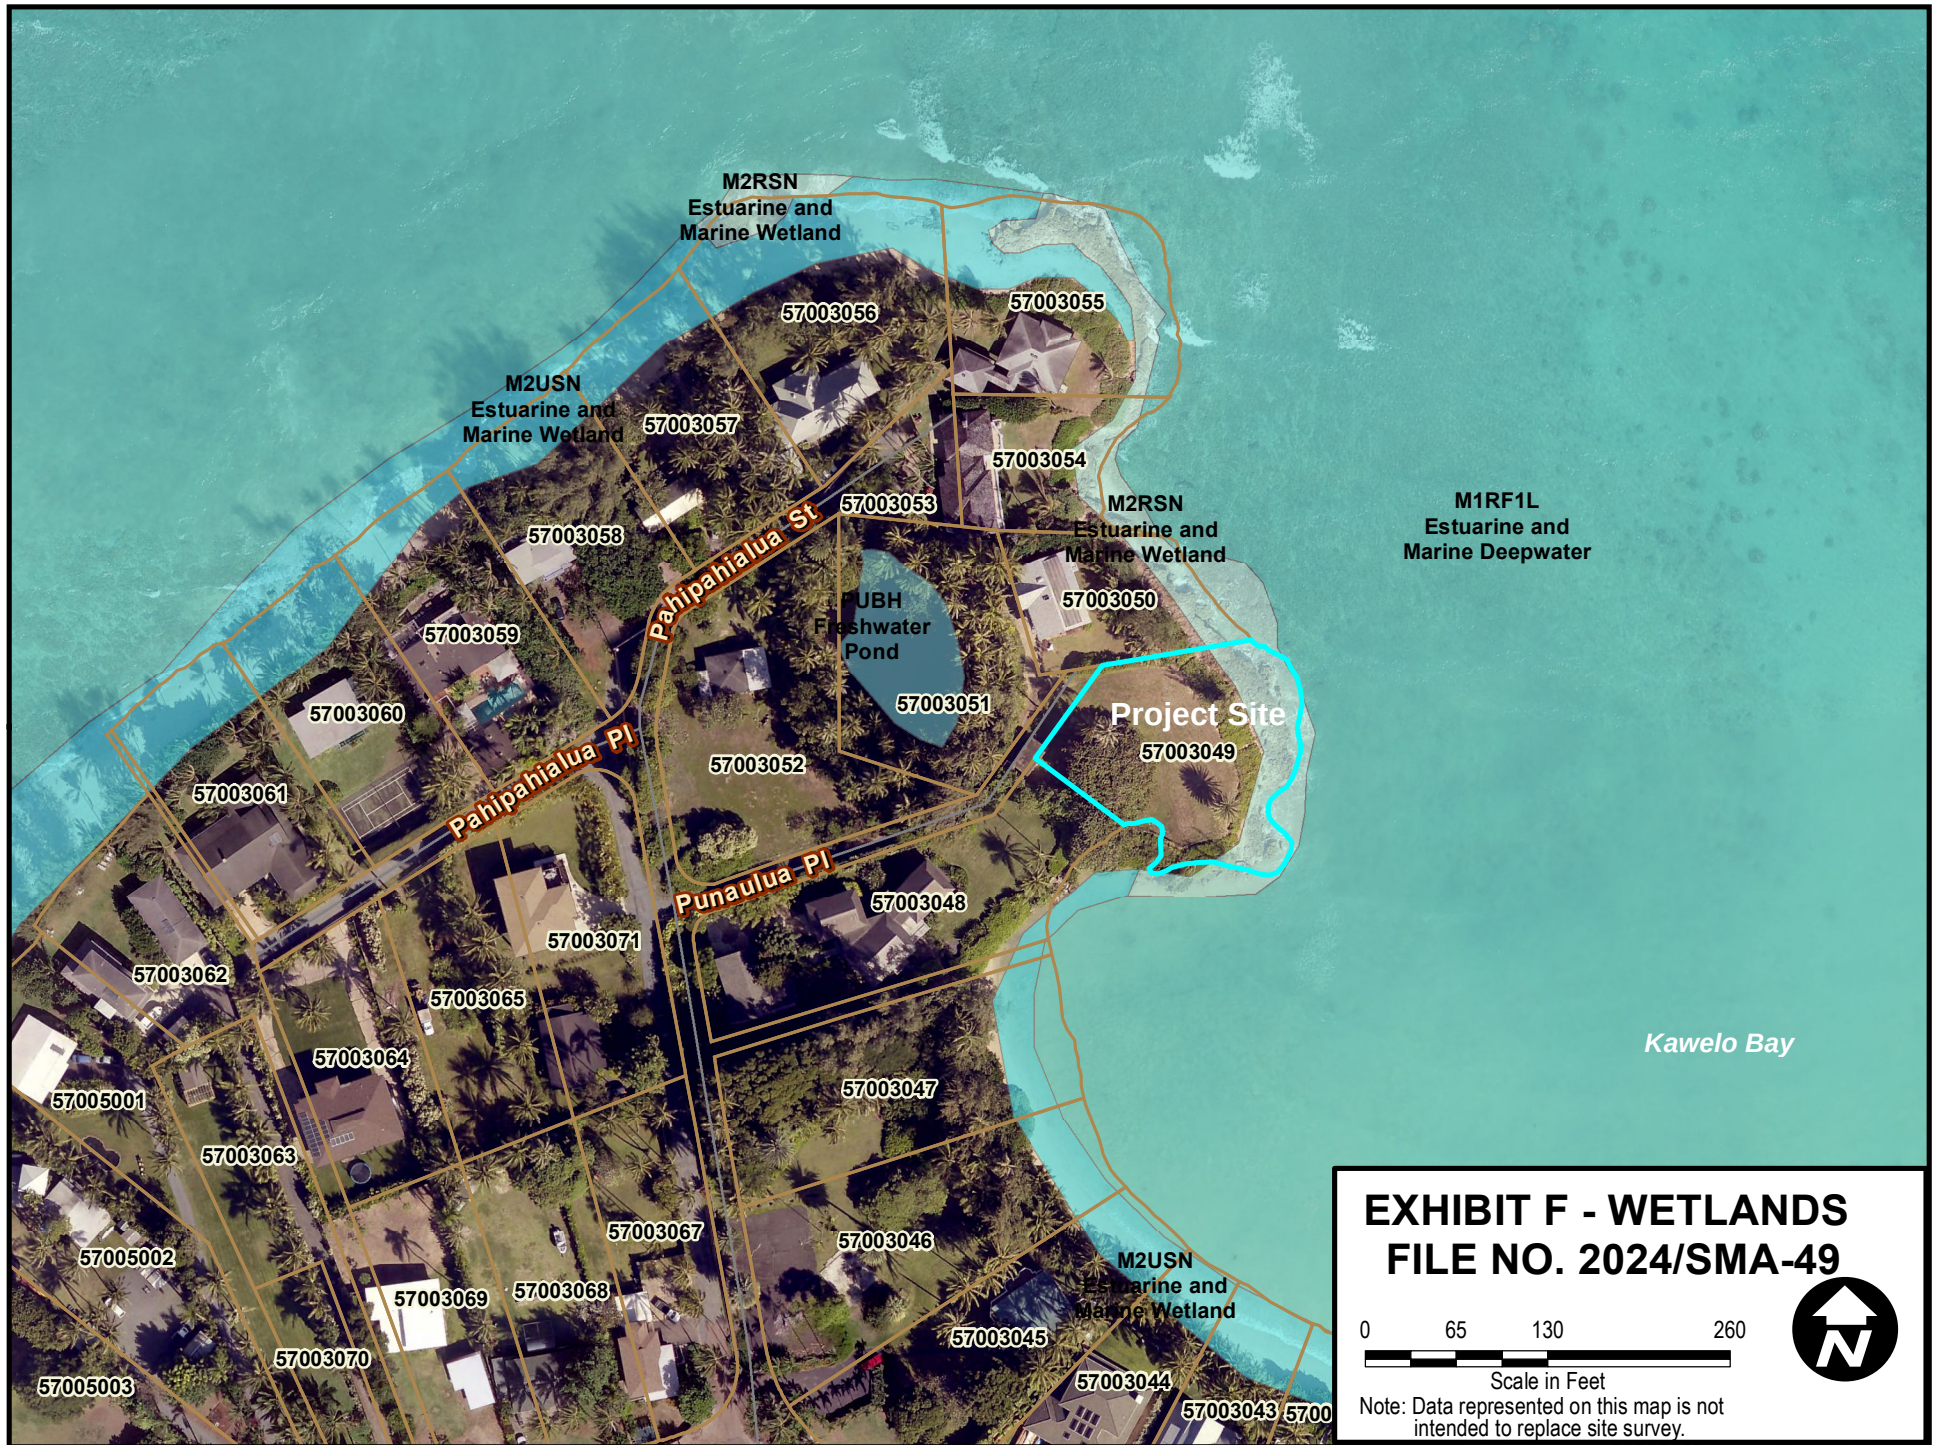

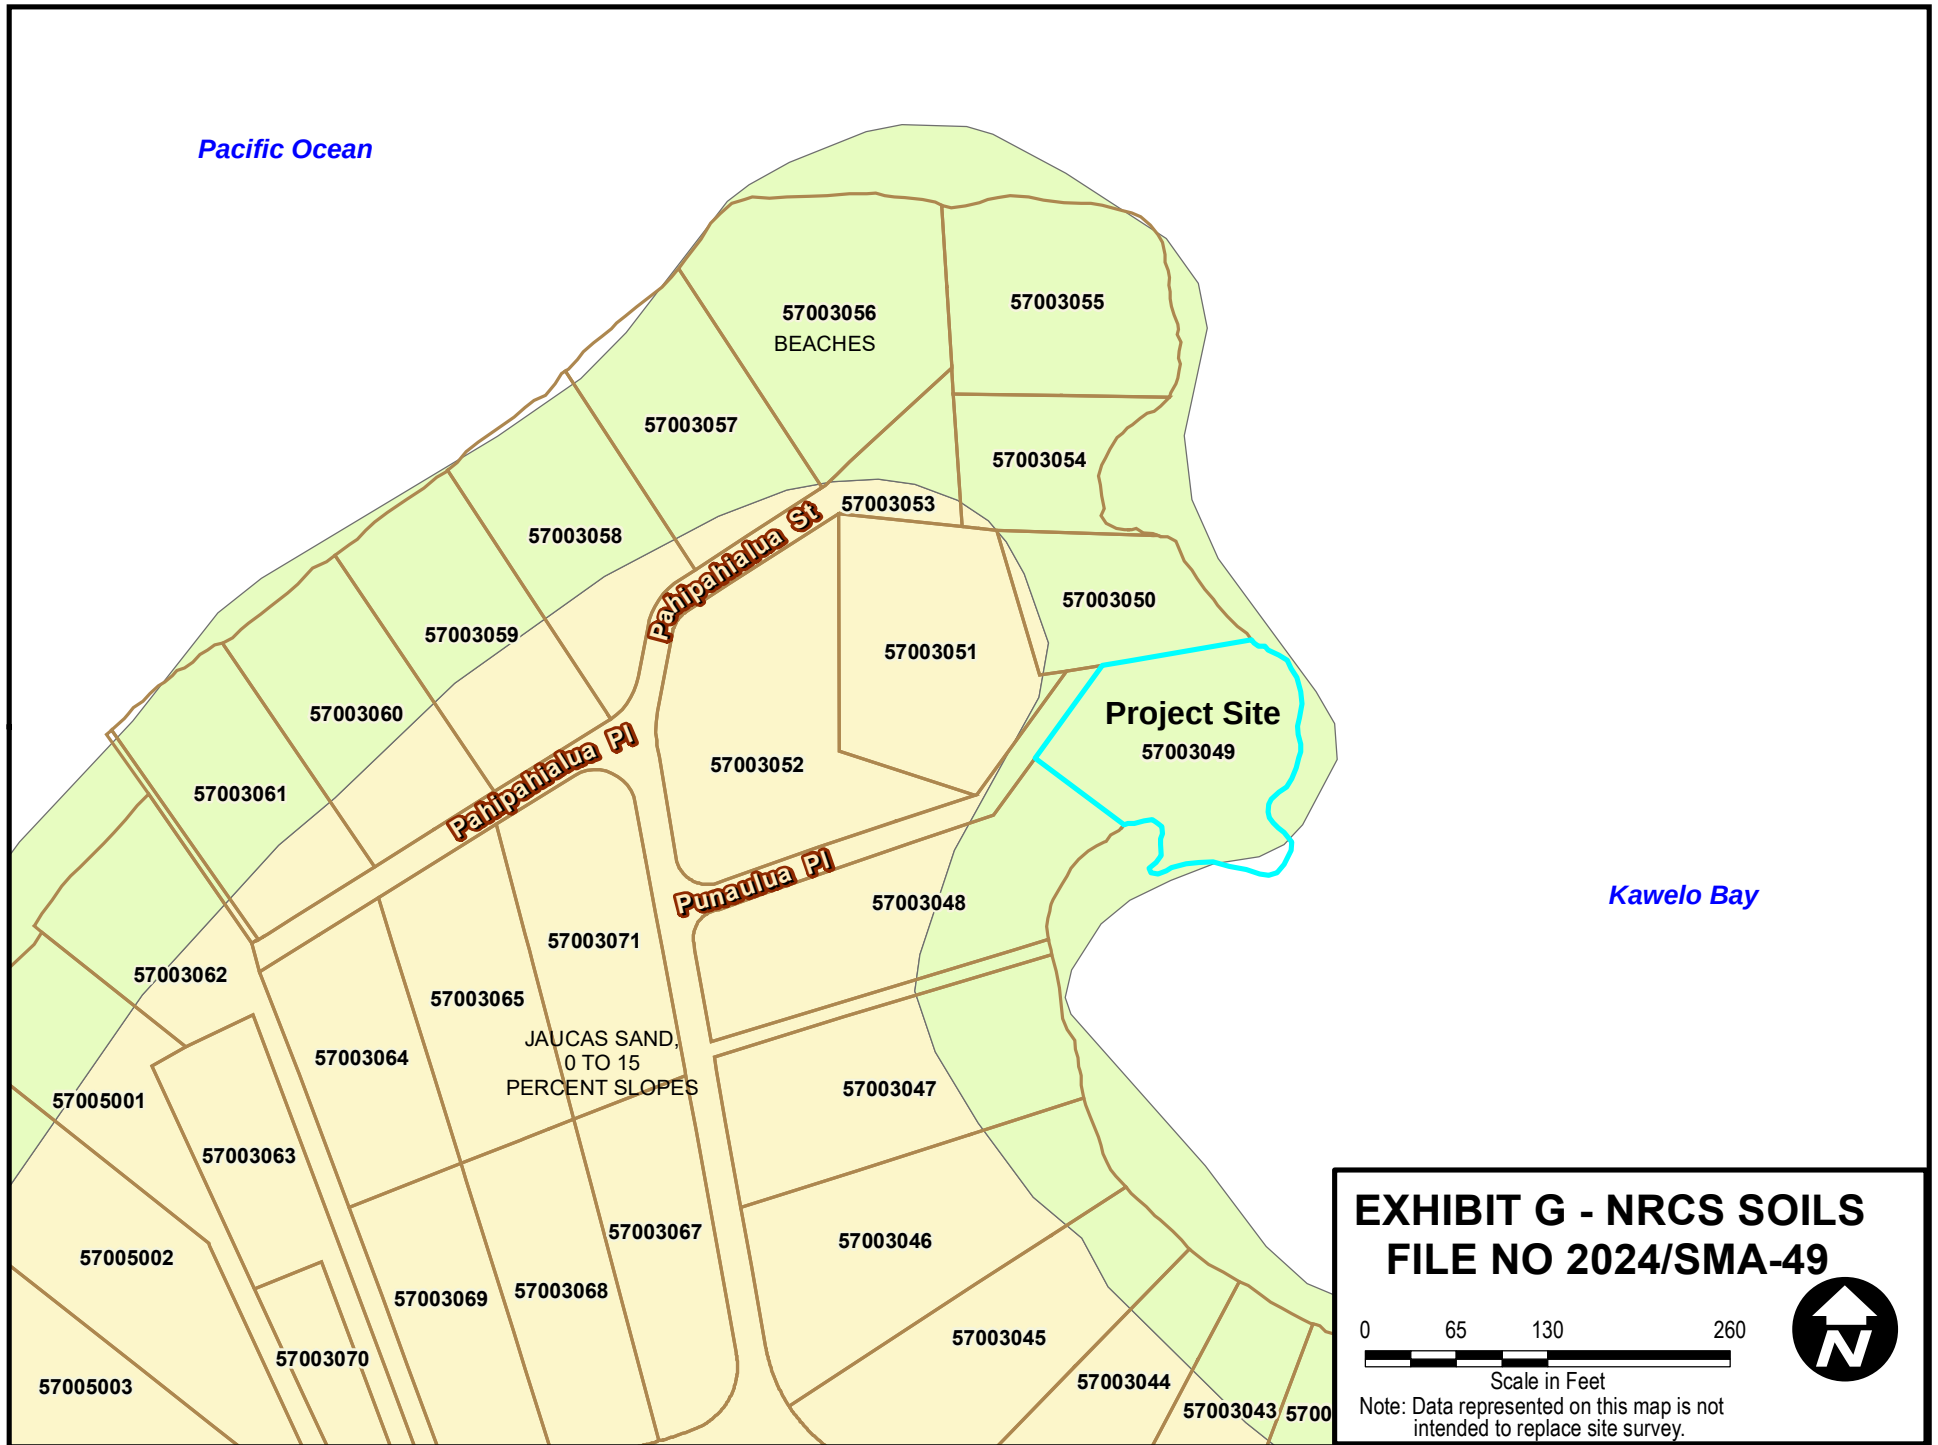

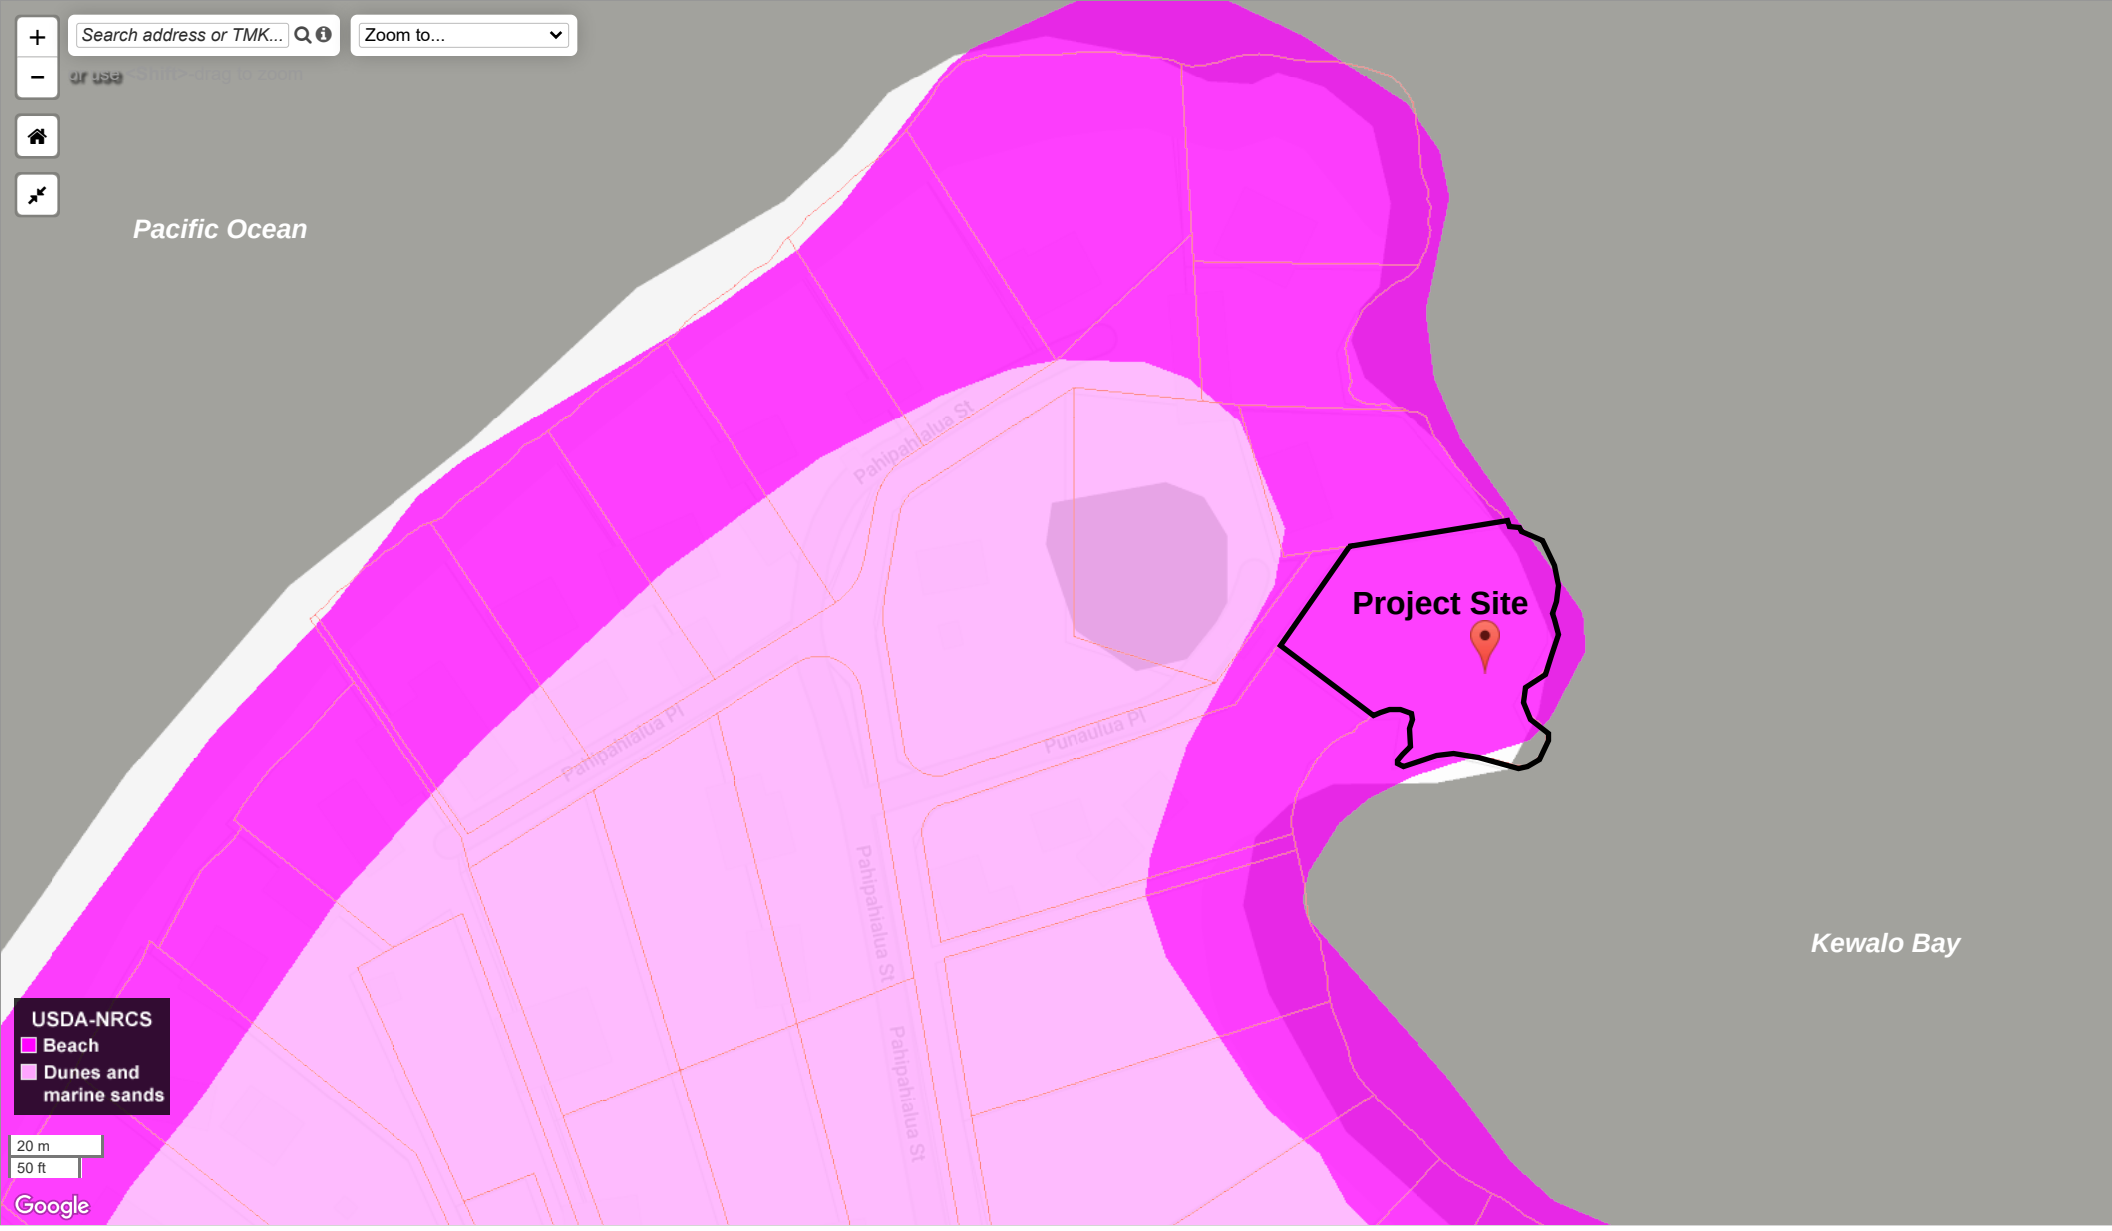

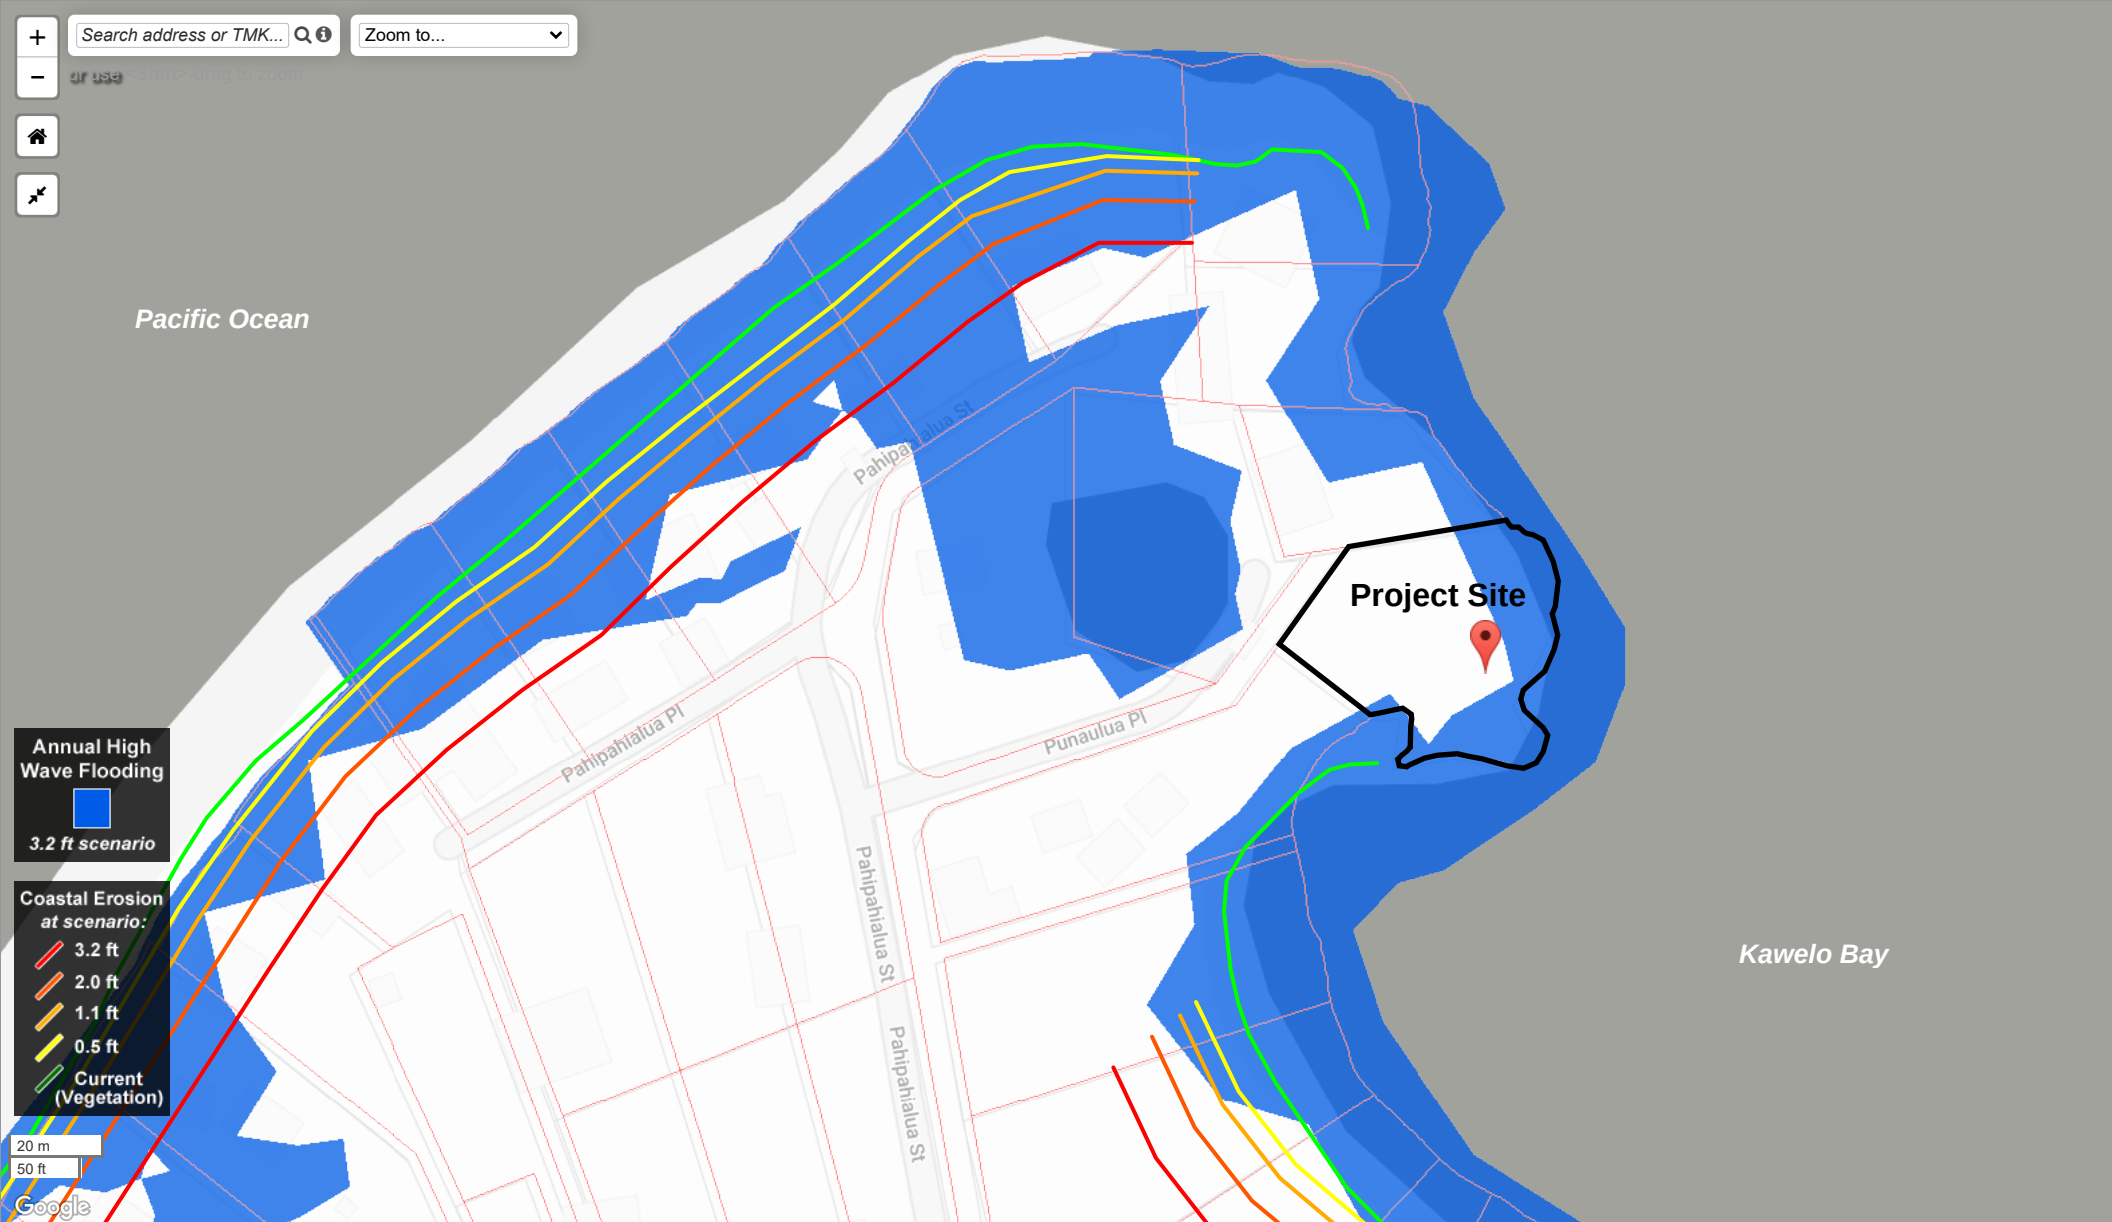

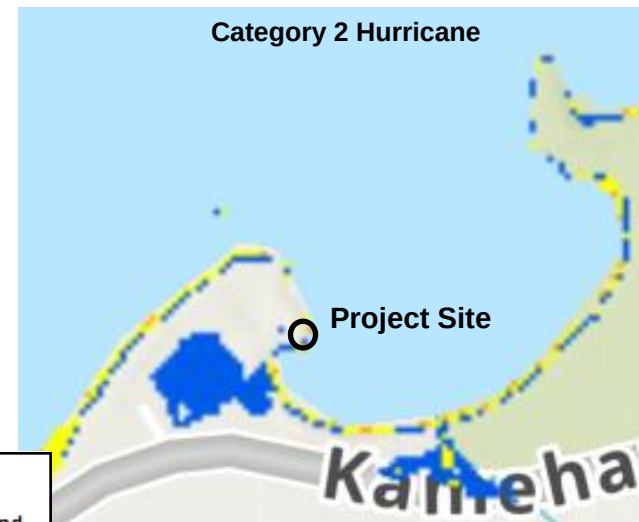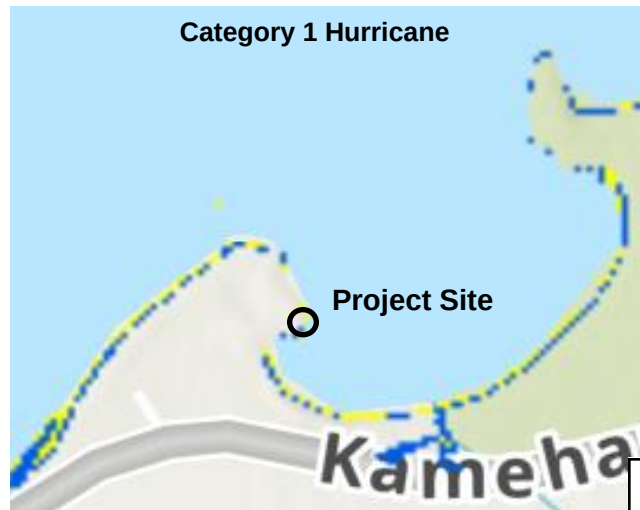

LEGEND

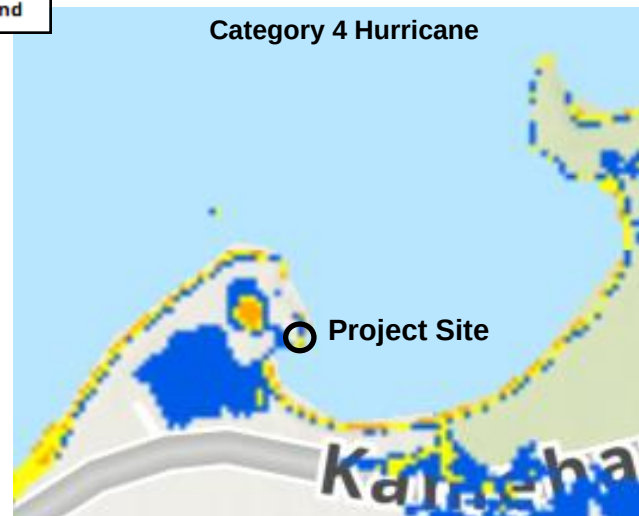
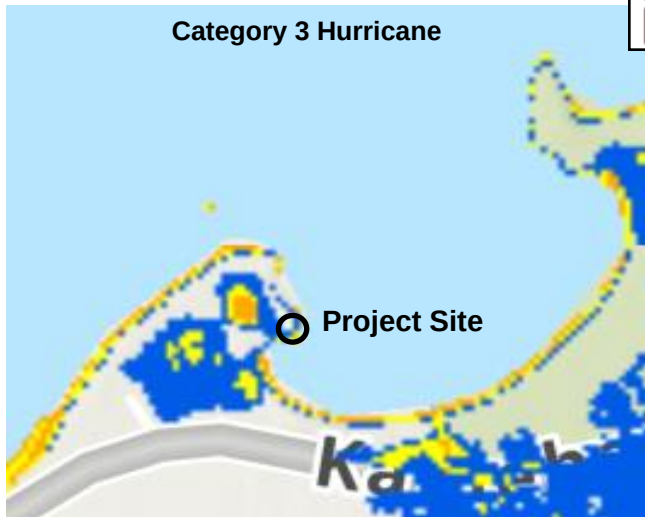
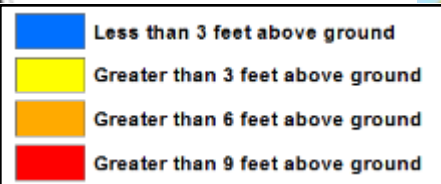
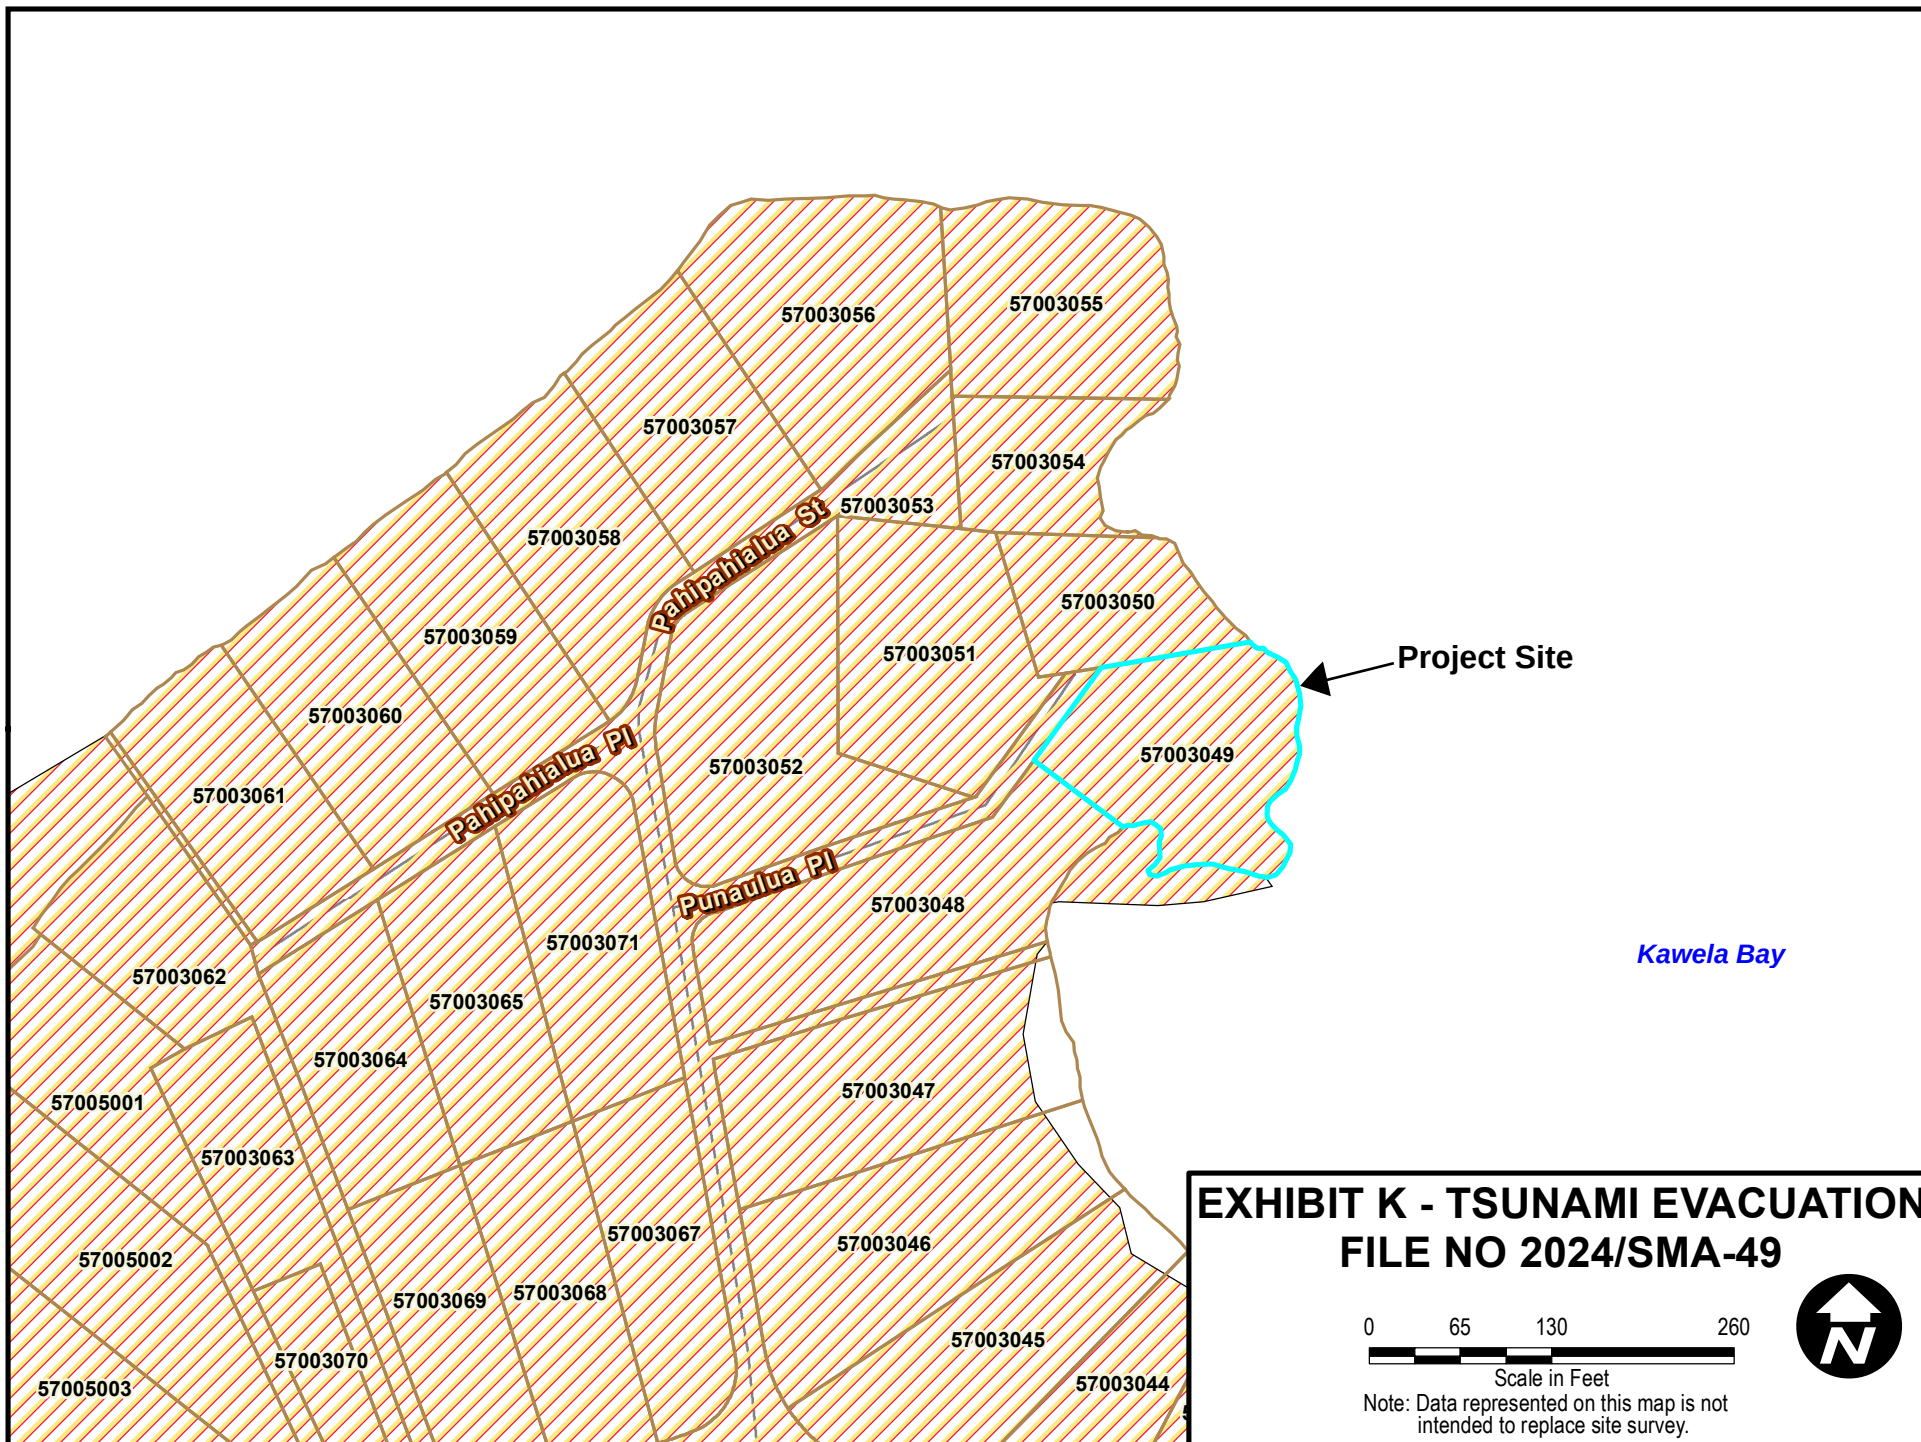


**EXHIBIT J - HURRICANE STORM SURGE MAP
2024/SMA-49**



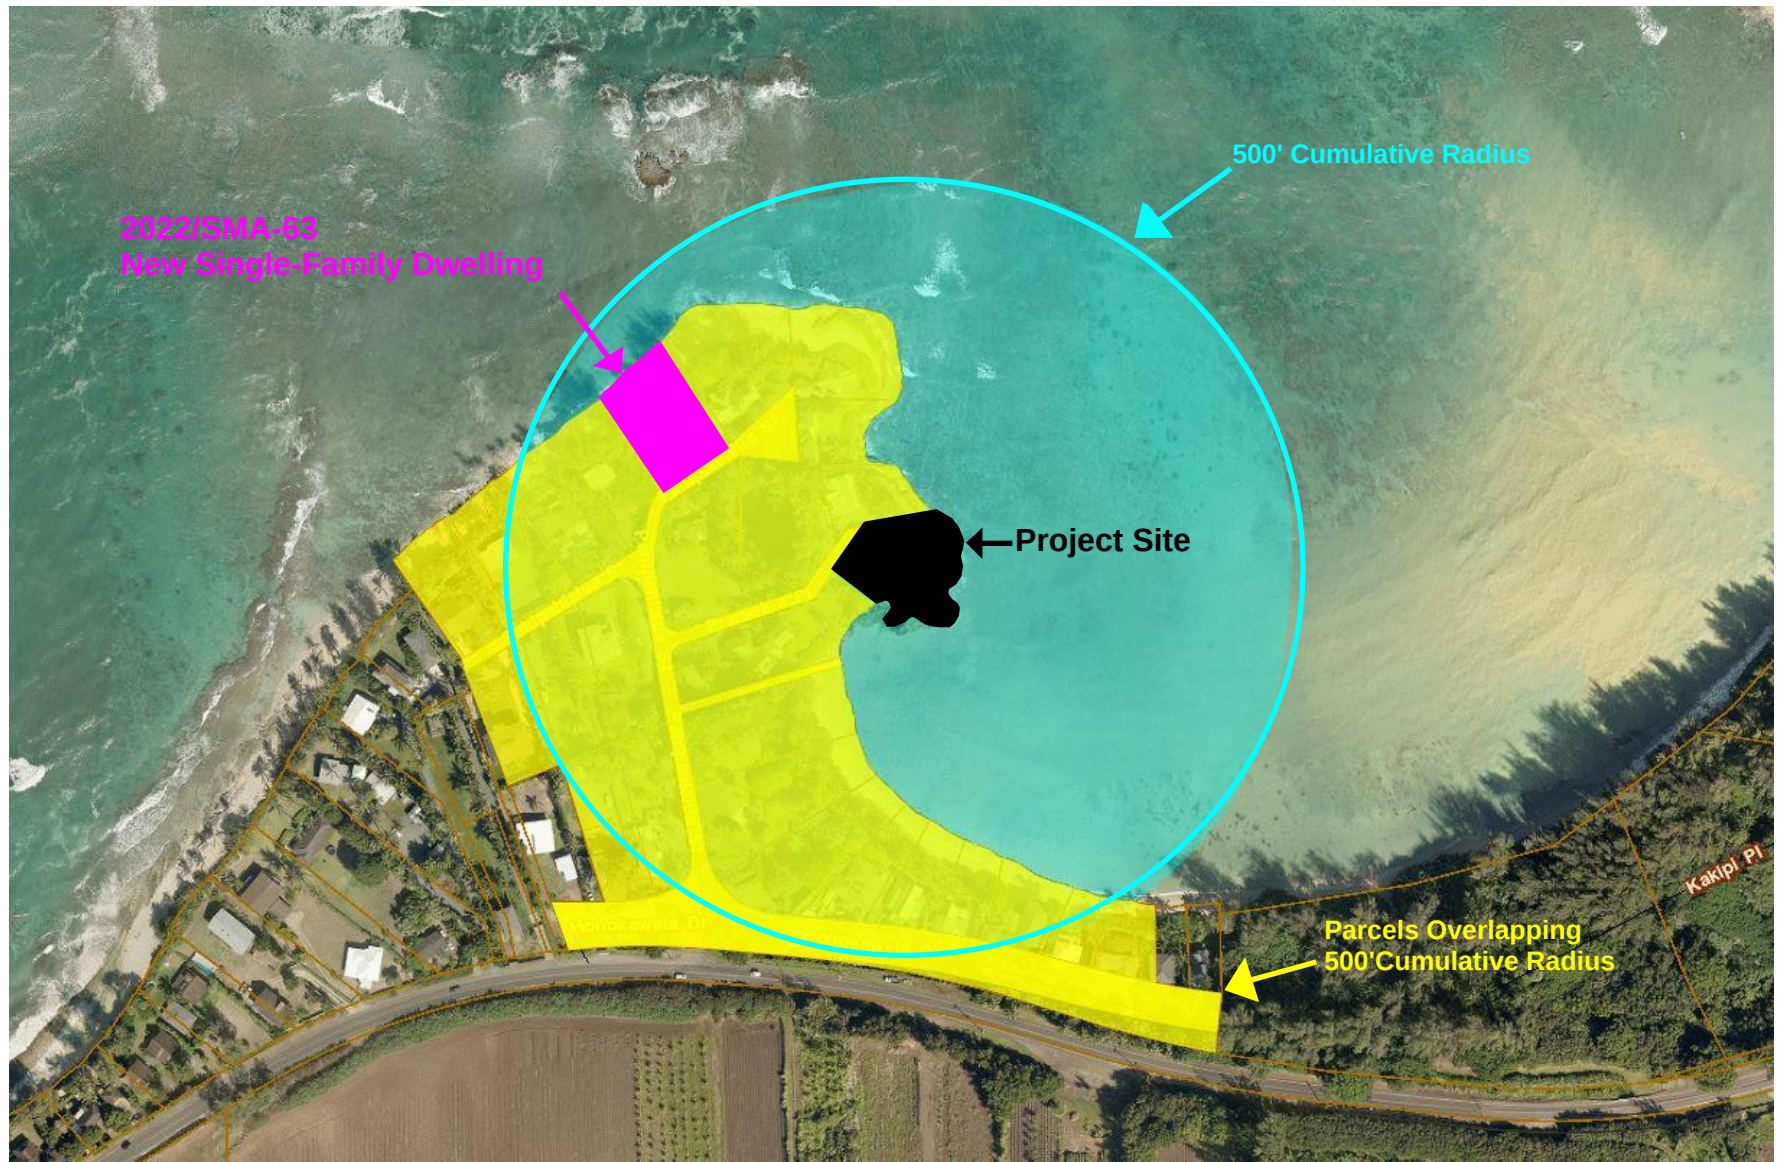


**EXHIBIT L - 500-FOOT CUMULATIVE PROJECTS RADIUS MAP
2024/SMA-49**

Report Title:

Special Management Area ("SMA") Major Permit; Land Use Permit; Department of Planning and Permitting ("DPP")

The summary description of legislation appearing on this page is for informational purposes only and is not legislation or evidence of legislative intent.