

HONOLULU CITY COUNCIL
KE KANIHELA O KE KALANA O HONOLULU
CITY AND COUNTY OF HONOLULU

No. 26 - 220

RESOLUTION

GRANTING A SPECIAL MANAGEMENT AREA MAJOR PERMIT TO ALLOW THE CONSTRUCTION OF TWO NEW SINGLE-UNIT DWELLINGS, AN ATTACHED GARAGE, AND AN IN-GROUND SWIMMING POOL IN KAILUA, O'AHU.

WHEREAS, on June 16, 2026, the Department of Planning and Permitting ("DPP") accepted the application (DPP File No. 2026-SMA-34) from Nicholas and Krista Baum (the "Applicants") for a Special Management Area ("SMA") Major Permit to allow the construction of two new single-unit dwellings, an attached garage, and an in-ground swimming pool, on a 28,392 square foot shoreline lot zoned R-10 Residential District, located at 60 Ka'apuni Drive in Kailua, and identified as Tax Map Key 4-3-013: 033 (the "Project"); and

WHEREAS, on August 14, 2026, the DPP held a public hearing on the application at the Frank F. Fasi Municipal Building, Sixth Floor Conference Room, which was attended by the Applicants' agent, DPP staff members, and three members of the public; and


WHEREAS, on September 28th, 2026, within 45 days after the close of the public hearing, the DPP, having duly considered all evidence and the objectives, policies, and guidelines, as established in the Revised Ordinances of Honolulu 2021 ("ROH") §§ 25-3.1 and 25-4.1 and the Hawai'i Revised Statutes ("HRS") §§ 205A-2 and 205A-26 completed its report and transmitted its findings and recommendation of approval to the City Council ("Council"); and

WHEREAS, the Council, having received the findings and recommendation of the DPP on 09/30/26, by Departmental Communication No. 606(26) and having duly considered all of the findings and reports on the matter, desires to approve the subject application for an SMA Major Permit subject to the conditions enumerated below; now, therefore,

BE IT RESOLVED by the Council of the City and County of Honolulu that an SMA Major Permit be issued to the Applicants for the Project, subject to the following conditions:

- A. Development must be in general conformity with the Project as described in the DPP's findings and recommendation, referenced above, and as depicted in Exhibits A through M and N-1 through N-11, attached hereto and incorporated by reference herein. Any change in the size or nature of the Project that may have a significant effect on coastal resources, as addressed in ROH Chapter 25 or HRS Chapter 205A, or both, will require a new application and SMA Major Permit. Any change that does not have a significant effect on coastal resources

D-606(26)
ZON

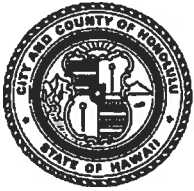

HONOLULU CITY COUNCIL
KE KANIHELA O KE KALANA O HONOLULU
CITY AND COUNTY OF HONOLULU

No. 26 - 220

RESOLUTION

may be considered a minor modification and may be permitted under this resolution, upon review and approval by the DPP Director.

- B. To recognize the potential for adverse impacts related to coastal hazards, including but not limited to sea level rise ("SLR"), coastal erosion, flooding, wave action, and storm surge, by proceeding with the Project, the landowner acknowledges the following declarations, which must be clearly stated under "Landowner Acknowledgements" on all Project building permit ("BP") plans:

1. *"The landowner hereby acknowledges (and any successor owner or interested party is hereby notified) that Tax Map Key 4-3-013: 033 is susceptible to coastal hazards, which may result in harm to or loss of life and property;" and*
2. *"The landowner hereby acknowledges (and any successor owner or interested party is hereby notified) that Tax Map Key 4-3-013: 033 is a shoreline zoning lot and may be adversely impacted by coastal hazards."*

- C. To account for the potential shift of land from the State Land Use Urban District to the State Land Use Conservation District due to potential sea level rise, by proceeding with the Project, the landowner acknowledges the following declaration, which must be clearly stated under "Landowner Acknowledgements" on all Project BP plans:

"In choosing to implement construction activities at Tax Map Key 4-3-013: 033, the landowner hereby acknowledges (and any successor owner or interested party is hereby notified) that land makai of the regulatory shoreline is State public land, falls within the State Land Use Conservation District, and must remain available for public use and recreational activities. The landowner further acknowledges that should any portion of a structure encroach into State public land, the State Board of Land and Natural Resources may require the removal of the structure or a lease for the encroachments extending into the State public land. As a result of this acknowledgement, successor owners and interested parties are hereby notified of this same information and the landowner shall hold harmless and indemnify the City for any responsibility that may result from adverse impacts associated with sea level rise and coastal erosion."



HONOLULU CITY COUNCIL
KE KANIHELA O KE KALANA O HONOLULU
CITY AND COUNTY OF HONOLULU

No. 26 - 220

RESOLUTION

- D. Following approval of this SMA Major Permit, neither the current landowner nor any future successor owner or interested party may claim hardship due to erosion, SLR, or any other coastal hazard, in order to obtain approval for a Shoreline Setback Variance for a new shoreline protection structure. By proceeding with the Project, the landowner acknowledges the following declaration, which must be clearly stated under "Landowner Acknowledgements" on all Project BP plans:


"In choosing to undertake the development at Tax Map Key 4-3-013: 033, the landowner hereby acknowledges (and any successor owner or interested party is notified) that no claim of hardship due to erosion, sea level rise, or any other coastal hazard may be asserted in order to obtain approval for a Shoreline Setback Variance for a new shoreline protection structure."

- E. To ensure the Applicants are aware that bed and breakfast homes and transient vacation units are not allowed on the Project site, by proceeding with the Project, the landowner acknowledges the following declaration, which must be clearly stated on all Project BP plans:

"The landowner hereby acknowledges (and any successor owner or interested party is hereby notified) that bed and breakfast homes and transient vacation units, as those terms are defined in Revised Ordinances of Honolulu Chapter 21, the Land Use Ordinance, are not allowed on Tax Map Key 4-3-013: 033."

- F. To minimize impacts to archaeological, historic, and cultural resources that may be present on the Project site, the Applicants shall comply with the following:

1. Prior to the issuance of any construction permit or BP for new construction, the Applicants shall submit to the DPP a copy of the State Historic Preservation Division's ("SHPD") written acceptance of the Project's Archaeological Inventory Survey ("AIS") that meets the requirements of Hawai'i Administrative Rules § 13-276-5, and includes subsurface testing conducted by a qualified archaeologist.
2. If any archaeological, historic, or cultural resources are discovered on the Project site during the AIS, the Applicants shall consult with the SHPD to implement all mitigation protocols approved by the SHPD under the AIS, or as otherwise required by the SHPD. Prior to the commencement of ground-disturbing activity and Project construction, a coordination meeting

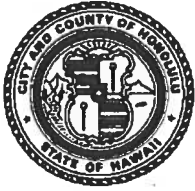

HONOLULU CITY COUNCIL
KE KANIHELA O KE KALANA O HONOLULU
CITY AND COUNTY OF HONOLULU

No. 26 - 220

RESOLUTION


must be conducted among the Project's archaeological consultants, the construction contractor, and applicable subcontractors to ensure that the construction contractor and applicable subcontractors have been informed of all mitigation protocols required by the SHPD.

3. If, during construction, any previously unidentified archaeological sites or remains (such as artifacts; shell, bone, or charcoal deposits; human burials; rock or coral alignments; pavings; or walls) are encountered, the Applicants shall stop work, protect the find from further disturbance, and contact the SHPD immediately. Work in the immediate area must be stopped until the SHPD has assessed the impact and has made further recommendations for mitigative activity.

The requirement enumerated in this condition must be clearly stated under "Environmental Notes" on all Project construction permit plans and BP plans.

- G. To minimize impacts to endangered, threatened, or protected avian, marine, and terrestrial fauna that may frequent or traverse the vicinity of the Project site, the Applicants are responsible for the following:

1. All new and replacement outdoor light fixtures must not exceed a color temperature of 3,000 degrees Kelvin.
2. Artificial light from exterior light fixtures, including but not limited to floodlights, uplights, or spotlights used for decorative or aesthetic purposes, is prohibited if the light directly illuminates or is directed across property boundaries toward the shoreline and ocean waters, except as may otherwise be permitted pursuant to HRS § 205A-71(b).
3. Exterior lighting fixtures must be fully shielded, using full cutoff fixtures, with the light directed downward so that the light bulb is only visible from below the light fixture.
4. All Project site work and construction activities are limited to daylight hours (sunrise to sunset).
5. Woody plants greater than 15 feet in height must not be disturbed, removed, or trimmed during the Hawaiian Hoary Bat birthing and pup-rearing season (June 1 through September 15).

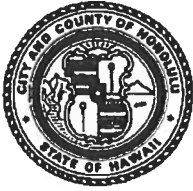

HONOLULU CITY COUNCIL
KE KANIHELA O KE KALANA O HONOLULU
CITY AND COUNTY OF HONOLULU

No. 26 - 220

RESOLUTION

6. Barbless fencing must be used for all fence construction to avoid the entanglement of Hawaiian Hoary Bats.
7. All Project-related activities must cease if a Hawaiian Monk Seal, Green Sea Turtle, or Hawksbill Sea Turtle is present on land within 150 ft. of the work area, or as recommended by State or federal regulations. Project activities may only recommence after the animal voluntarily leaves the area. If a monk seal pup is present on land, a 300 ft. buffer must be observed. Any Project-related debris that may pose an entanglement threat to monk seals or sea turtles must be removed from the work area at the end of each day and at the conclusion of Project-related activities.
8. Preconstruction nesting surveys must be conducted by a qualified biologist familiar with the biology of State and federal threatened, endangered, or otherwise protected avian species, including migratory birds and Hawaiian seabirds and waterbirds, prior to and during Project construction as follows:
 - a. A minimum of three days prior to the initiation of any clearing (including tree trimming or removal), grubbing, grading, excavation, or trenching activities, the qualified biologist must conduct preconstruction surveys for the presence of such bird nests, eggs, or fledglings;
 - b. If no nests, eggs, fledglings, or downed seabirds are discovered, work may proceed;
 - c. If any nests, eggs, fledglings, or downed seabirds are discovered, work may not proceed, and:
 - (i) The United States Fish and Wildlife Service ("USFWS") and the State of Hawai'i Department of Land and Natural Resources ("DLNR") Division of Forestry and Wildlife ("DOFAW") must be contacted immediately, and a 100 ft. buffer must be observed around the active nests or downed seabirds, or both, until the birds voluntarily leave the area;
 - (ii) Work may only resume upon implementation of any avoidance and mitigation measures recommended by the USFWS or DLNR DOFAW, or both; and



HONOLULU CITY COUNCIL
KE KANIHELA O KE KALANA O HONOLULU
CITY AND COUNTY OF HONOLULU


No. 26 - 220

RESOLUTION

- (iii) Written evidence of the survey must be submitted to the DPP Land Use Permits Division.
- d. If there is a delay of three or more workdays during the active construction period, the qualified biologist must conduct subsequent preconstruction nest surveys for any new nests that Hawaiian seabirds or protected migratory birds may have attempted to establish.
- e. Prior to the commencement of any ground-disturbing or construction activities, and upon the arrival of any new workers to the Project site, the Applicants, or a designated representative, must provide information to all workers who will be present at the Project site regarding the required protocols should a protected species nest or downed seabird be encountered on the Project site. All on-site Project workers must be instructed to review information provided online by the DLNR DOFAW at <https://dlnr.hawaii.gov/wildlife/seabird-fallout-season/> or any successor website or information provided by the DLNR DOFAW.
- 9. If any nests, eggs, fledglings, or downed seabirds are discovered during Project construction, the protocols described under Condition G.8.c must be implemented.

The requirements enumerated in this condition must be clearly stated under "Environmental Notes" on all Project construction permit plans and BP plans.

- H. To preserve underlying beach sands and coastal dunes, all landscaped areas, landscaping, and irrigation must be contained and maintained within the property boundaries of the shoreline lot of origin.
 - 1. Landscaping may not be planted, watered, or maintained so that it acts as a shoreline hardening barrier, such as by planting and irrigating Naupaka along the shoreline, particularly if the landscaping alters or interferes with the natural beach processes.
 - 2. Landscaping may not extend seaward of the shoreline as depicted in the current certified shoreline survey for the shoreline lot, or in the event there is no current certified shoreline survey for the zoning lot, seaward of the shoreline as defined in HRS Chapter 205A.

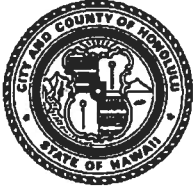

HONOLULU CITY COUNCIL
KE KANIHELA O KE KALANA O HONOLULU
CITY AND COUNTY OF HONOLULU


No. 26 - 220

RESOLUTION

3. Landscaping may not extend into any adjoining beach access right-of-way, public or private.
4. Landscaping in the dune or shoreline area between the dwellings and shoreline must be limited to vegetation that is naturally hardy or endemic to the dune or shoreline area.
5. Any irrigation system must be designed so that water does not traverse seaward of the shoreline as depicted in the current certified shoreline survey for the shoreline lot, or in the event there is no current certified shoreline survey for the lot, seaward of the shoreline as defined in HRS Chapter 205A.

The requirements enumerated in this condition must be clearly stated under "Environmental Notes" on all Project construction permit plans and BP plans.

1. To minimize the spread of invasive pathogens, pests, or plants that may harm native species and ecosystems, the Applicants are responsible for the following:
 1. The Applicants shall minimize the importation of fill material to the extent possible. The Applicants propose to import approximately 418 cubic yards of structural fill. No importation of soil fill material is proposed.
 2. The Applicants shall minimize the movement of plant or soil material on the Project site, and all Project construction equipment, materials, and personnel must be cleaned of excess soil and debris prior to entering and leaving a Project worksite, in accordance with the current recommendations from the O'ahu Invasive Species Committee ("OISC").
 3. Prior to the commencement of any ground-disturbing or construction activities, and upon the arrival of any new workers to the Project site, a copy of the most recently updated OISC Protocols must be distributed to all workers who will be present at the Project site, or the Protocols must be posted on the Project site in a visible location accessible to all Project workers (including delivery and haul-out contractors), or both the distribution and posting of the Protocols are required. See <https://www.oahuisc.org/print-materials/>. All on-site Project workers must be instructed to review the species photos and all Protocols prior to commencing any ground-disturbing or construction activities.

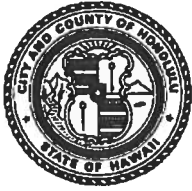

HONOLULU CITY COUNCIL
KE KANIHELA O KE KALANA O HONOLULU
CITY AND COUNTY OF HONOLULU

No. 26 - 220

RESOLUTION


4. If, at any time, species on the OISC invasive species target list website at <https://www.oahuisc.org/current-targets/>, or any successor website or list provided by OISC, are discovered on the Project site, the Applicants shall immediately contact the OISC to report the discovery. The current email address and phone number for the OISC must be visibly posted at the Project site during pre-construction and construction activities. The Applicants shall implement any measures recommended by the OISC and any responsible federal or State of Hawai'i agency charged with the eradication and management of invasive species.
5. To the extent practicable, native plant species appropriate for the area must be used for new Project landscaping, with no use of invasive species. A recommended reference is the Plant Pono website at <https://plantpono.org/>.
6. To manage host materials and plants that may contain the coconut rhinoceros beetle at any stage of life, the Applicants shall comply with the State Department of Agriculture's Plant Quarantine Interim Rule, or any successor rule adopted by the State Department of Agriculture, that restricts the movement of coconut rhinoceros beetle ("CRB") host material. Should existing palms become damaged or killed by the CRB, any replacement must be of an appropriate species that is not susceptible to damage by the CRB.

The requirements enumerated in this condition must be clearly stated under "Environmental Notes" on all Project construction permit plans and BP plans.

J. Permits

The Applicants shall obtain a construction permit or BP for the Project within 36 months after the effective date of this SMA Major Permit. Failure to obtain a construction permit or BP within this period will render this SMA Major Permit null and void; provided that this period may be extended as follows:

1. The DPP Director may extend this period if the Applicants demonstrate good cause; provided that the DPP Director may not extend the period beyond one year from the initial deadline set by the Council.
2. If the Applicants demonstrate good cause for an extension exceeding one year, the DPP Director shall prepare and submit to the Council a report on the proposed extension that includes the DPP Director's findings and

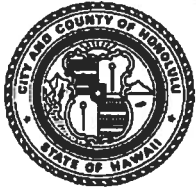

HONOLULU CITY COUNCIL
KE KANIHELA O KE KALANA O HONOLULU
CITY AND COUNTY OF HONOLULU

No. 26 - 220


RESOLUTION

recommendations thereon. The Council may approve the proposed extension, approve an extension for a shorter or longer period, or deny the proposed extension, by adoption of a committee report or resolution.

3. If the Council fails to take final action on the proposed extension within the first to occur of:
 - a. 60 days after receipt of the DPP Director's report; or
 - b. The Applicants' then-existing deadline for obtaining a construction permit or BP;

the extension will be deemed to be denied.

- K. Approval of this SMA Major Permit does not constitute compliance with other City ordinances, including but not limited to the Land Use Ordinance ("LUO") and building and construction codes, or other governmental requirements, including but not limited to LUO-related approvals, and building, grading, and grubbing permit approvals, which are subject to separate review and approval. The Applicants are responsible for ensuring that the final plans for the Project approved under this SMA Major Permit comply with all applicable City ordinances and other governmental provisions and requirements.

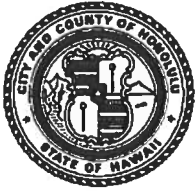

HONOLULU CITY COUNCIL
KE KANIHELA O KE KALANA O HONOLULU
CITY AND COUNTY OF HONOLULU

No. 26 - 220

RESOLUTION

BE IT FINALLY RESOLVED by the Council of the City and County of Honolulu that copies of this Resolution be transmitted to Nicholas and Krista Baum, 60 Ka'apuni Drive, Kailua, Hawai'i 96734; James T. Hayes, Planning Solutions, Inc., 711 Kapiolani Boulevard, #950, Honolulu, Hawai'i 96813; Dawn Takeuchi Apuna, Director of Planning and Permitting, 650 South King Street, 7th Floor, Honolulu, Hawai'i 96813; and Mary Alice Evans, Director of the Office of Planning and Sustainable Development, Attention: Coastal Zone Management Branch, P.O. Box 2359, Honolulu, Hawai'i 96804-2359.

INTRODUCED BY:



Tony Hahn (br)


DATE OF INTRODUCTION:

OCT 1 2026

Honolulu, Hawai'i

Councilmembers

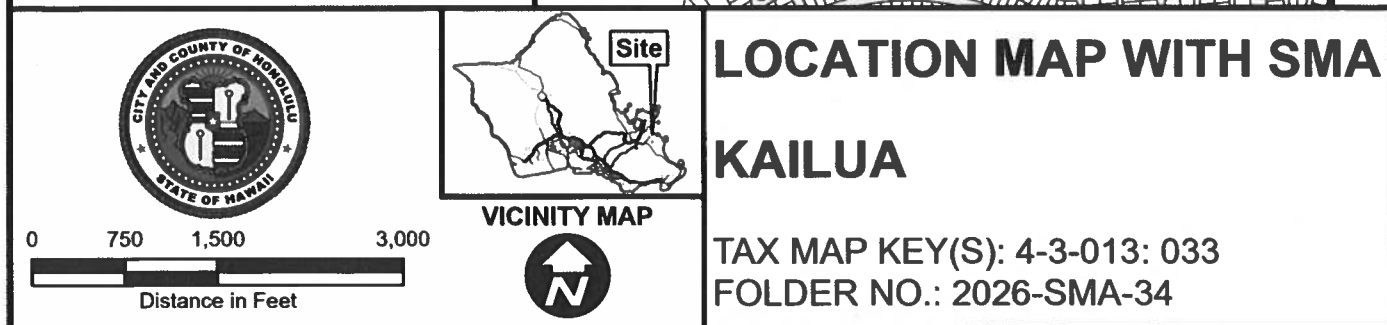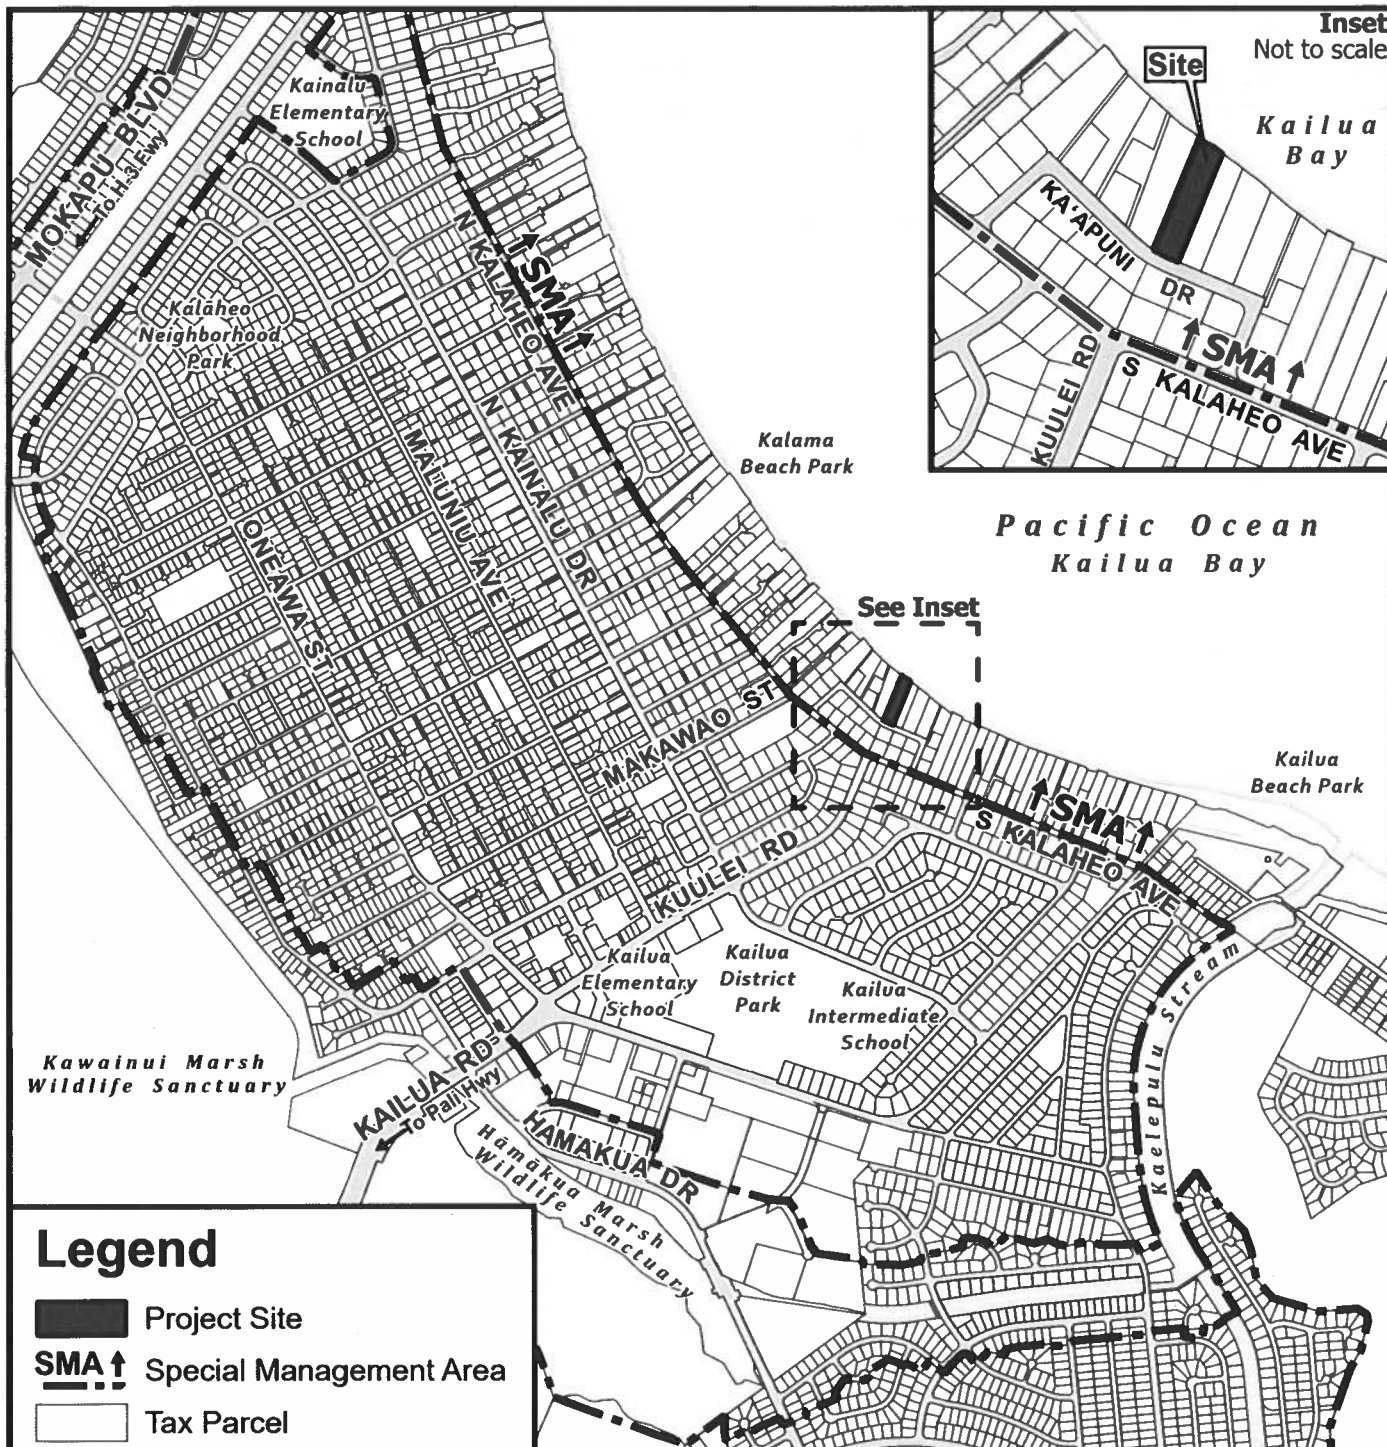

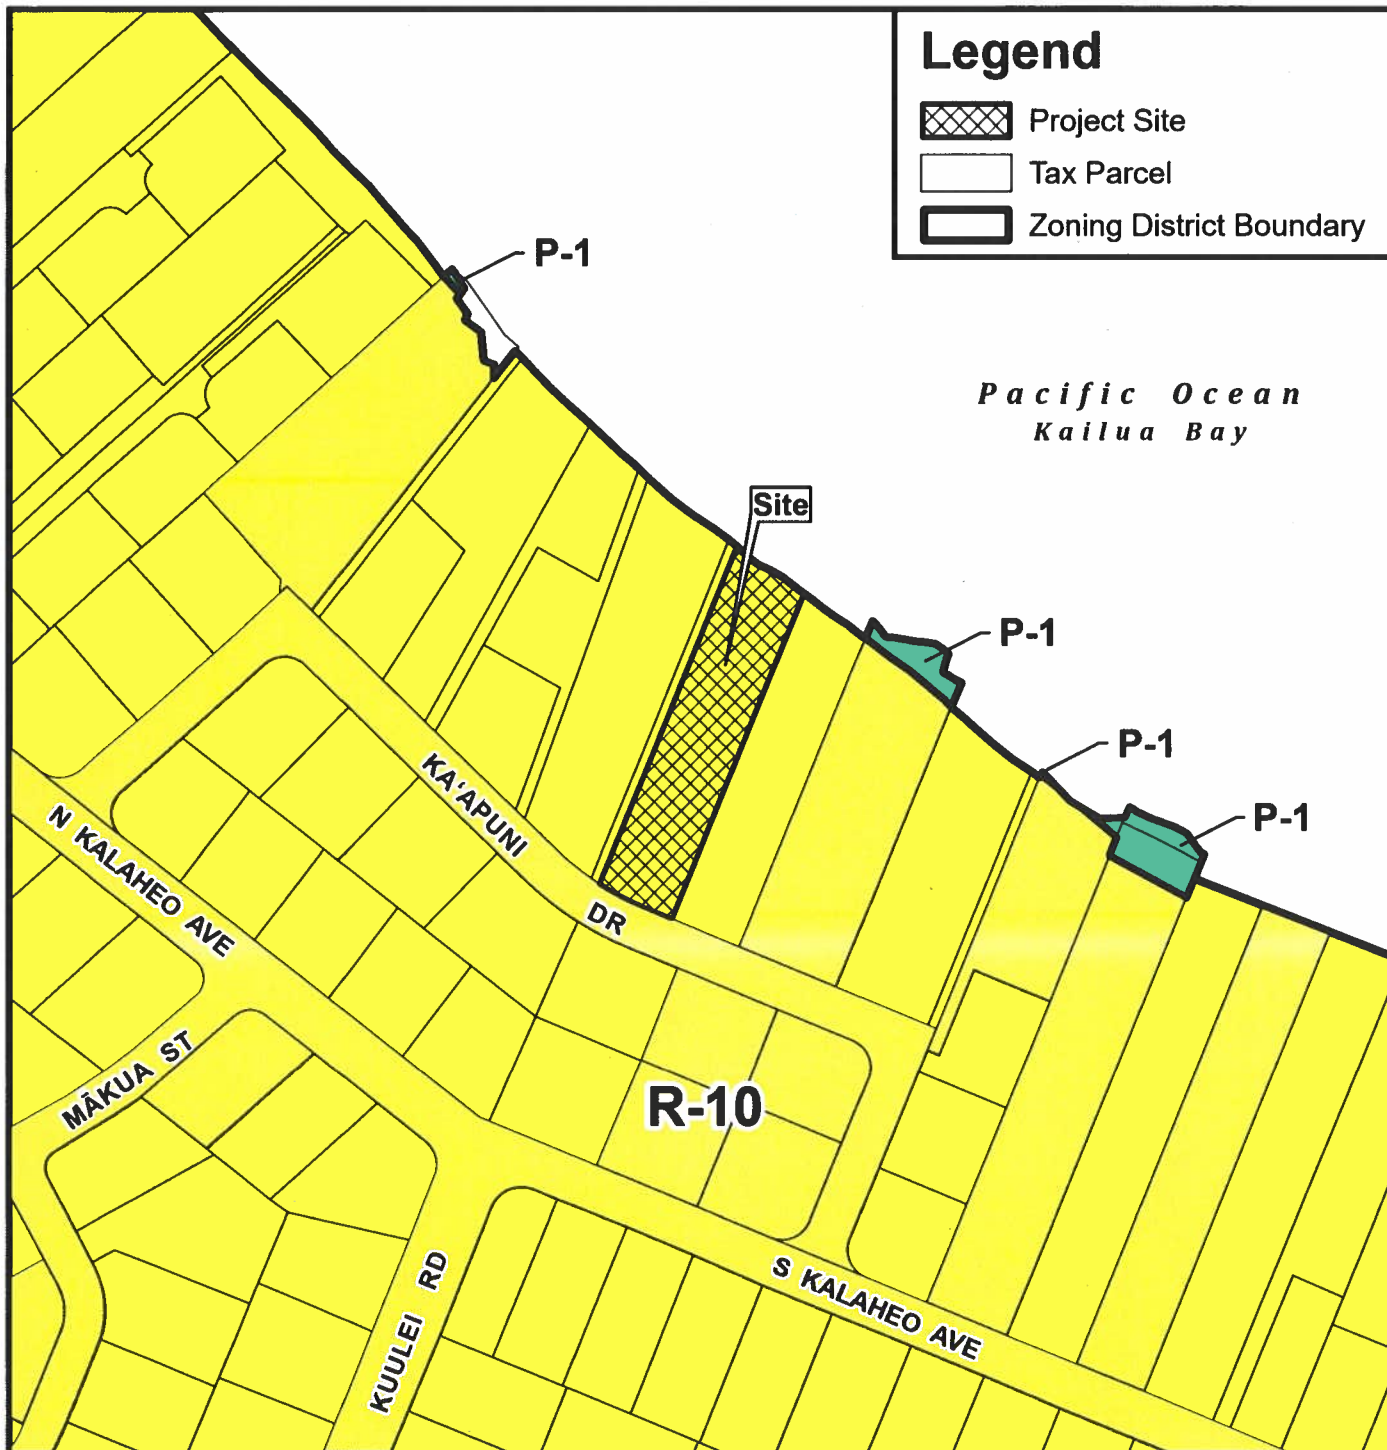

Legend

-  Project Site
-  Tax Parcel
-  Zoning District Boundary

Pacific Ocean
Kailua Bay

Site

P-1

P-1

P-1

R-10

N KALAHEO AVE


MĀKUA ST

KA'APUNI

DR

KUULEI RD

S KALAHEO AVE

 

VICINITY MAP



PORTION OF ZONING MAP

KAILUA - LANIKAI - KEOLU


TAX MAP KEY(S): 4-3-013: 033
FOLDER NO.: 2026-SMA-34

Prepared by: Honolulu Land Information System (HoLIS) - EJD
Department of Planning & Permitting (DPP)
City and County of Honolulu

Date Prepared: 07/2026



Copyright City & County of Honolulu
All Rights Reserved 2026
This map was prepared in color

Exhibit B

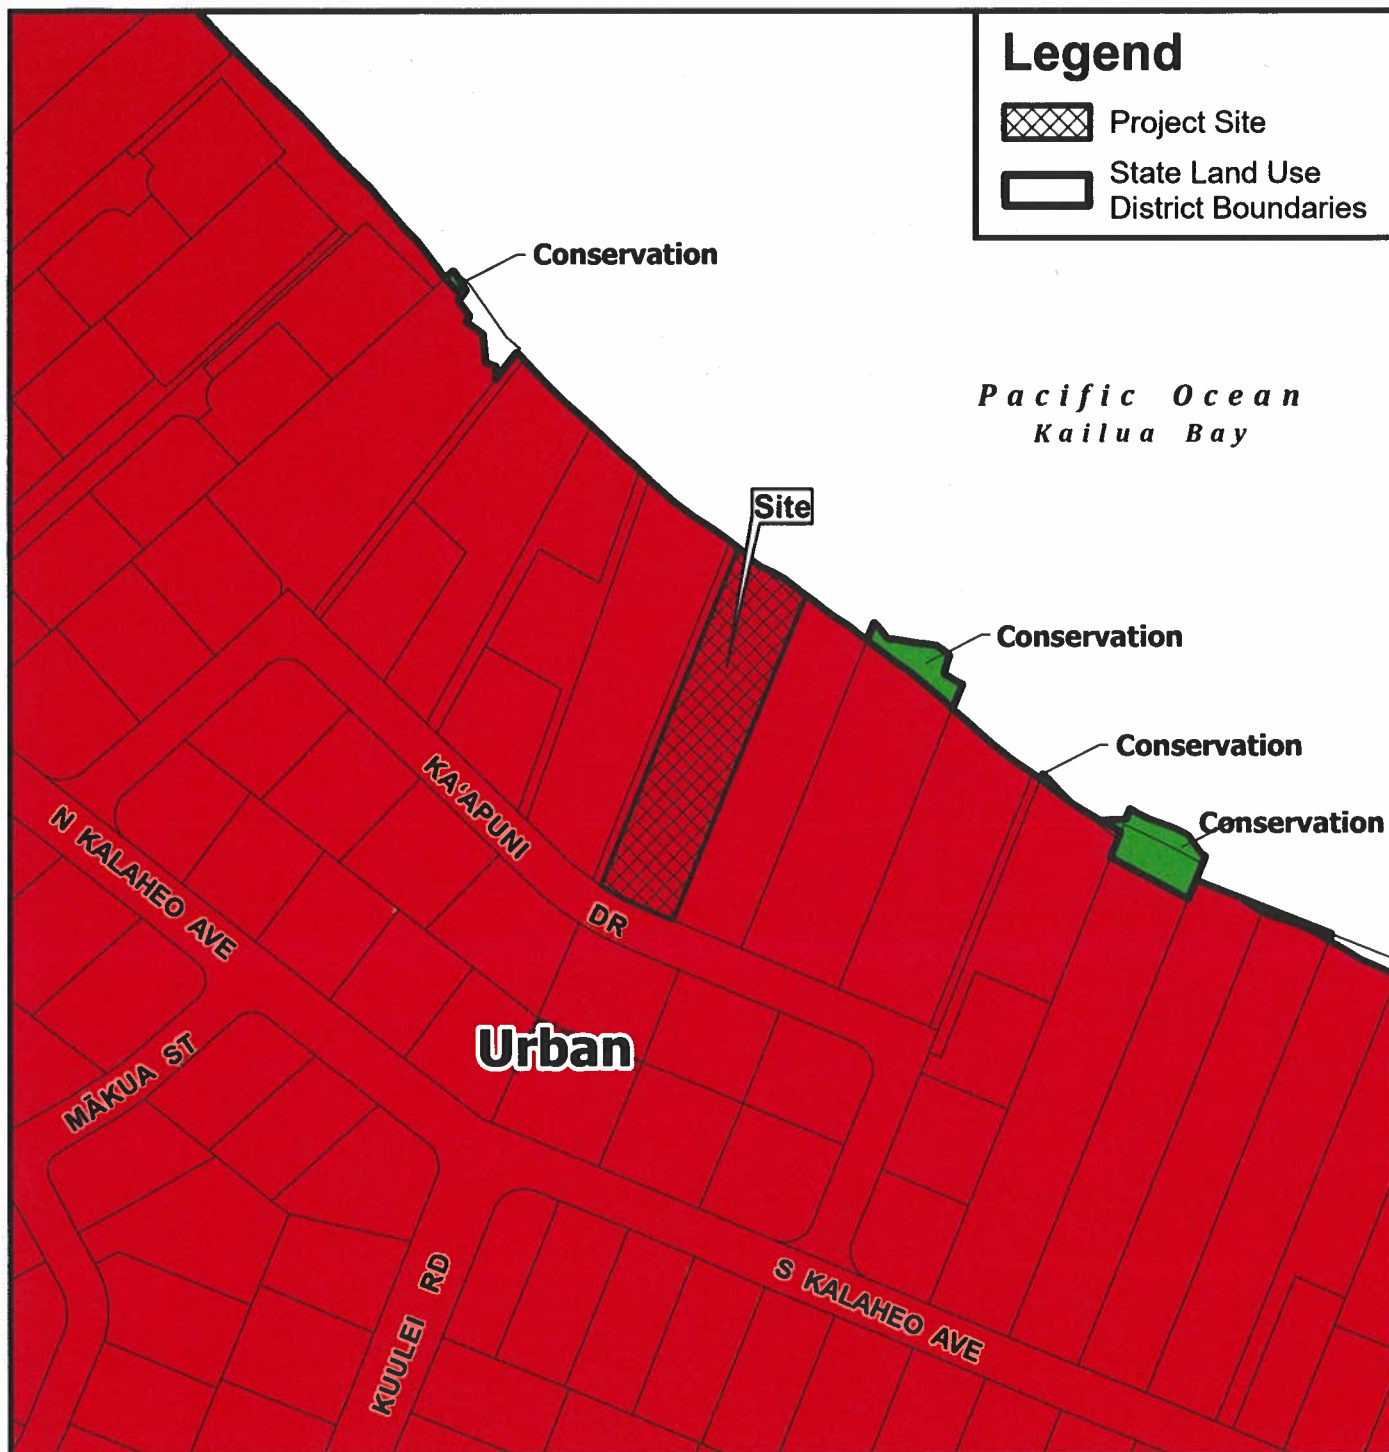

Legend

-  Project Site
-  State Land Use District Boundaries

 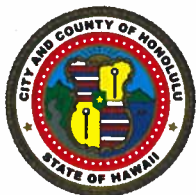

VICINITY MAP



PORTION OF STATE LAND USE MAP MOKAPU POINT QUADRANGLE

TAX MAP KEY(S): 4-3-013: 033
FOLDER NO.: 2026-SMA-34

Prepared by: Honolulu Land Information System (HoLIS) - EJD
Department of Planning & Permitting (DPP)
City and County of Honolulu

Date Prepared: 07/2026

Copyright City & County of Honolulu
All Rights Reserved 2026
This map was prepared in color

Exhibit C

Legend



-  Project Site
-  Tax Parcel
-  5' (Generated) Contours 2026

Kailua Bay

Site

KA'APUNI DR

N KALAHEO AVE

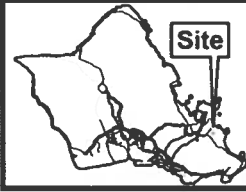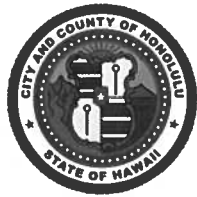

VICINITY MAP



PORTION OF TOPOGRAPHIC MAP KAILUA


TAX MAP KEY(S): 4-3-013: 033
FOLDER NO.: 2026-SMA-34

Prepared by: Honolulu Land Information System (HoLIS) - EJD
Department of Planning & Permitting (DPP)
City and County of Honolulu

Date Prepared: 07/2026

Copyright City & County of Honolulu
All Rights Reserved 2026

Exhibit D

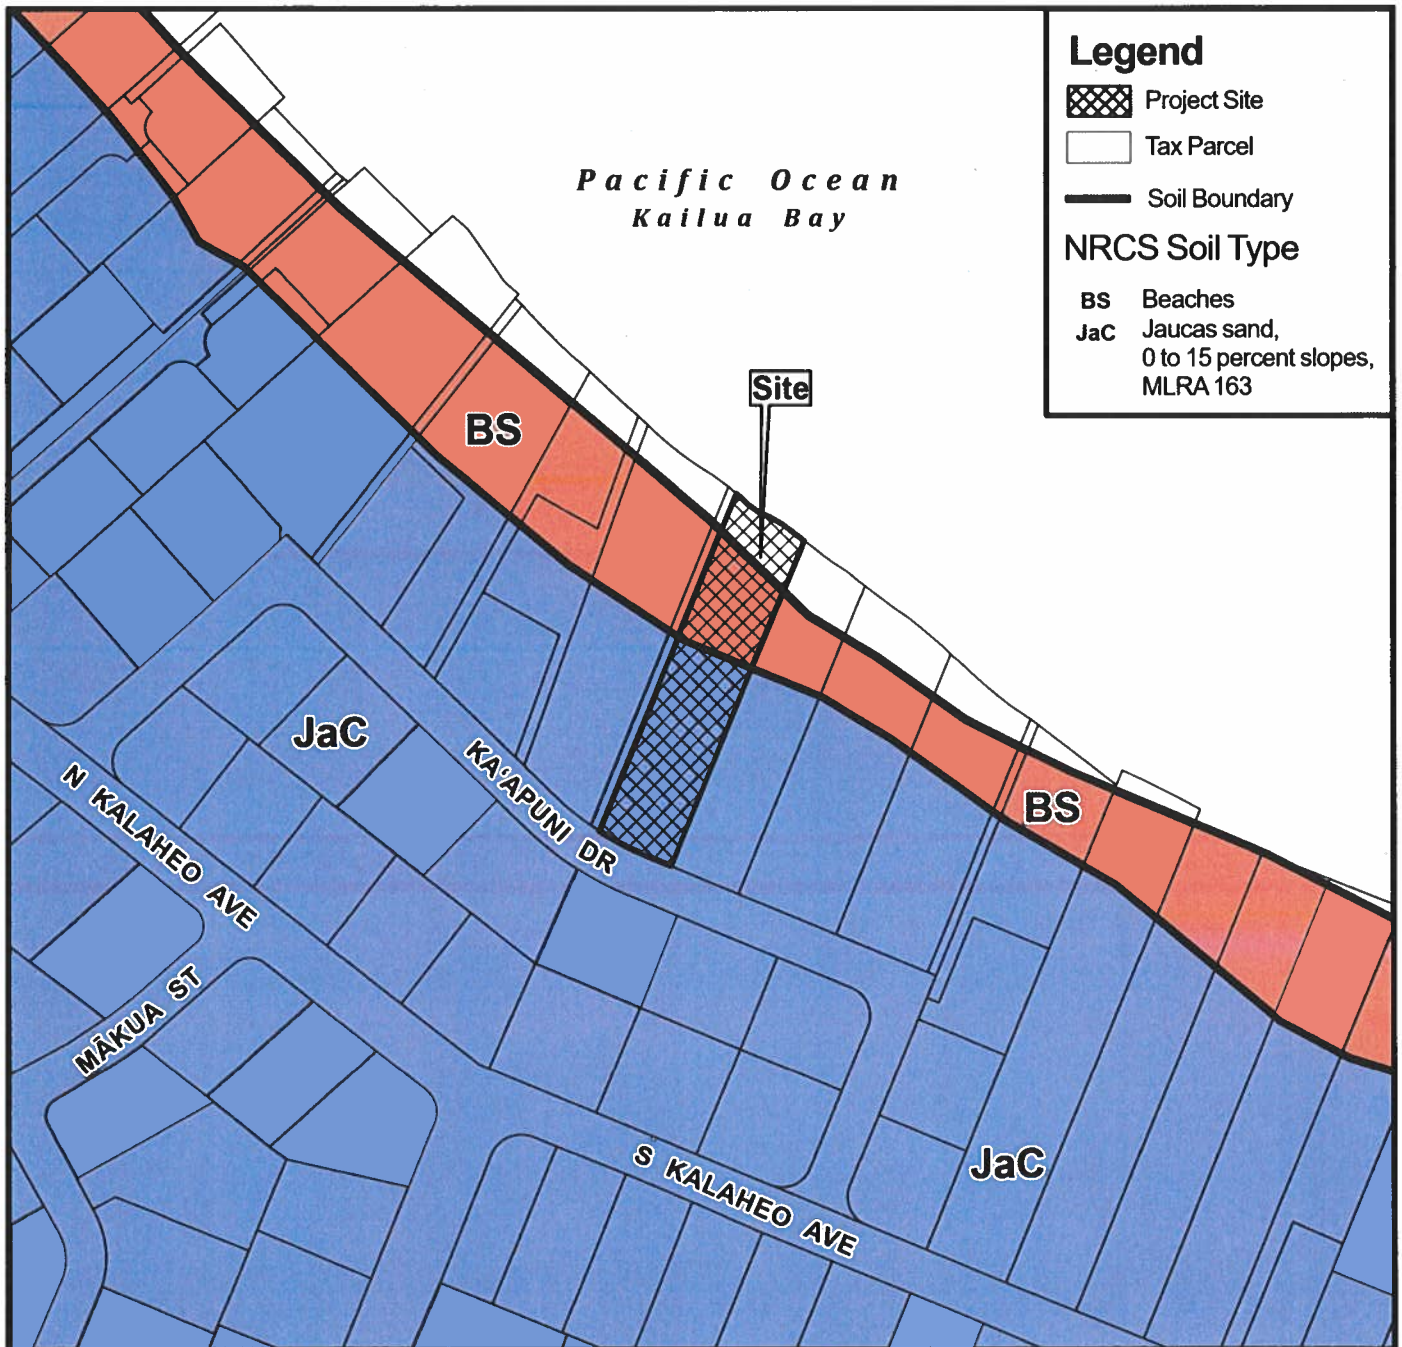

Legend

Project Site

Tax Parcel


Soil Boundary

NRCS Soil Type


BS Beaches

JaC Jaucas sand,
0 to 15 percent slopes,
MLRA 163

Data Source: Gridded Soil Survey Geographic (gSSURGO) Database for Hawaii.
United States Department of Agriculture, Natural Resources Conservation Service.
<https://websoilsurvey.nrcs.usda.gov/app/WebSoilSurvey.aspx>

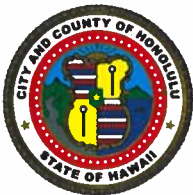

0 100 200 400
Distance in Feet

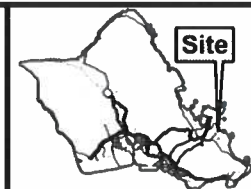

VICINITY MAP



PORTION OF SOIL MAP KAILUA


TAX MAP KEY(S): 4-3-013: 033
FOLDER NO.: 2026-SMA-34

Prepared by: Honolulu Land Information System (HoLIS) - EJD
Department of Planning & Permitting (DPP)
City and County of Honolulu

Date Prepared: 07/2026

Copyright City & County of Honolulu
All Rights Reserved 2026
This map was prepared in color

Exhibit E

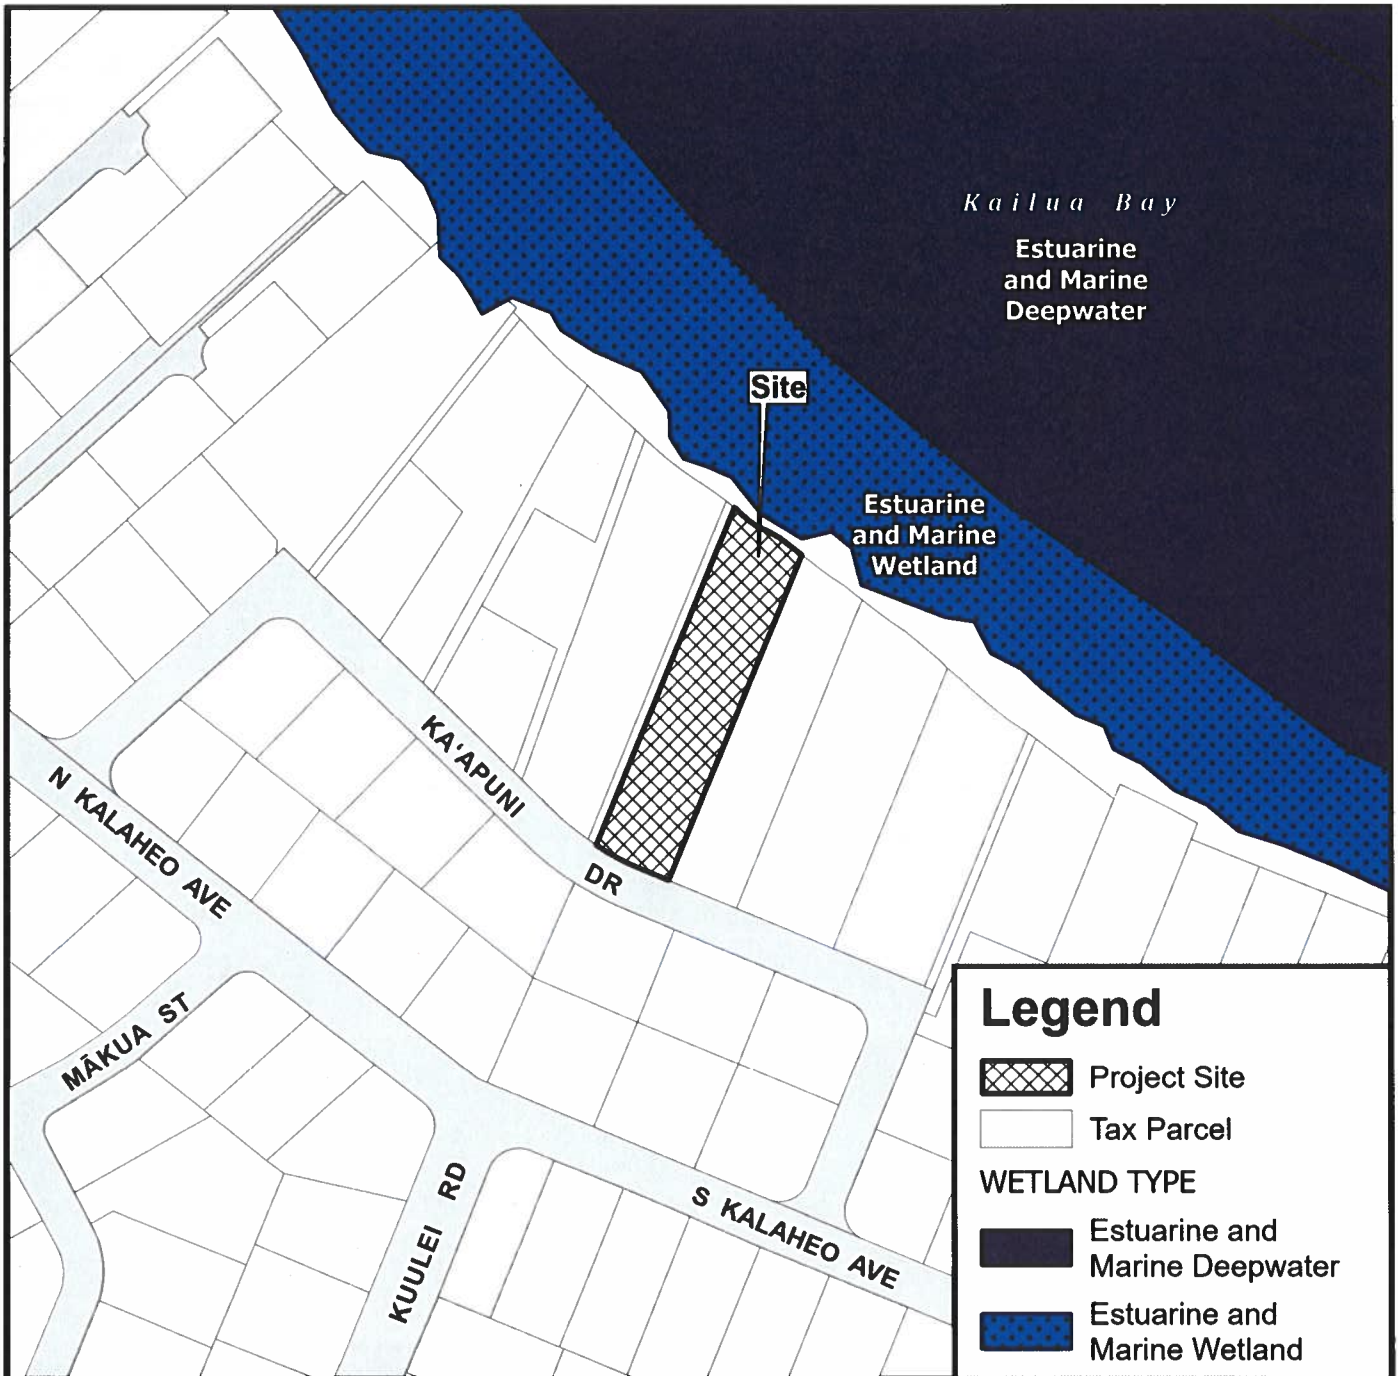

Legend

 Project Site


 Tax Parcel

WETLAND TYPE

 Estuarine and Marine Deepwater

 Estuarine and Marine Wetland

Data Source: The National Wetlands Inventory (NWI) by the U.S. Fish and Wildlife Service.
<https://fwsprimary.wim.usgs.gov/wetlands/apps/wetlands-mapper/>

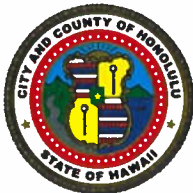

0 100 200 400
 Distance in Feet



VICINITY MAP



PORTION OF WETLANDS MAP

KAILUA

TAX MAP KEY(S): 4-3-013: 033




FOLDER NO.: 2026-SMA-34

Prepared by: Honolulu Land Information System (HoLIS) - EJD
 Department of Planning & Permitting (DPP)
 City and County of Honolulu

Date Prepared: 07/2026

Copyright City & County of Honolulu
 All Rights Reserved 2026
 This map was prepared in color

Exhibit F

 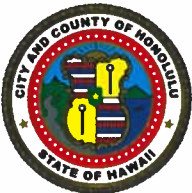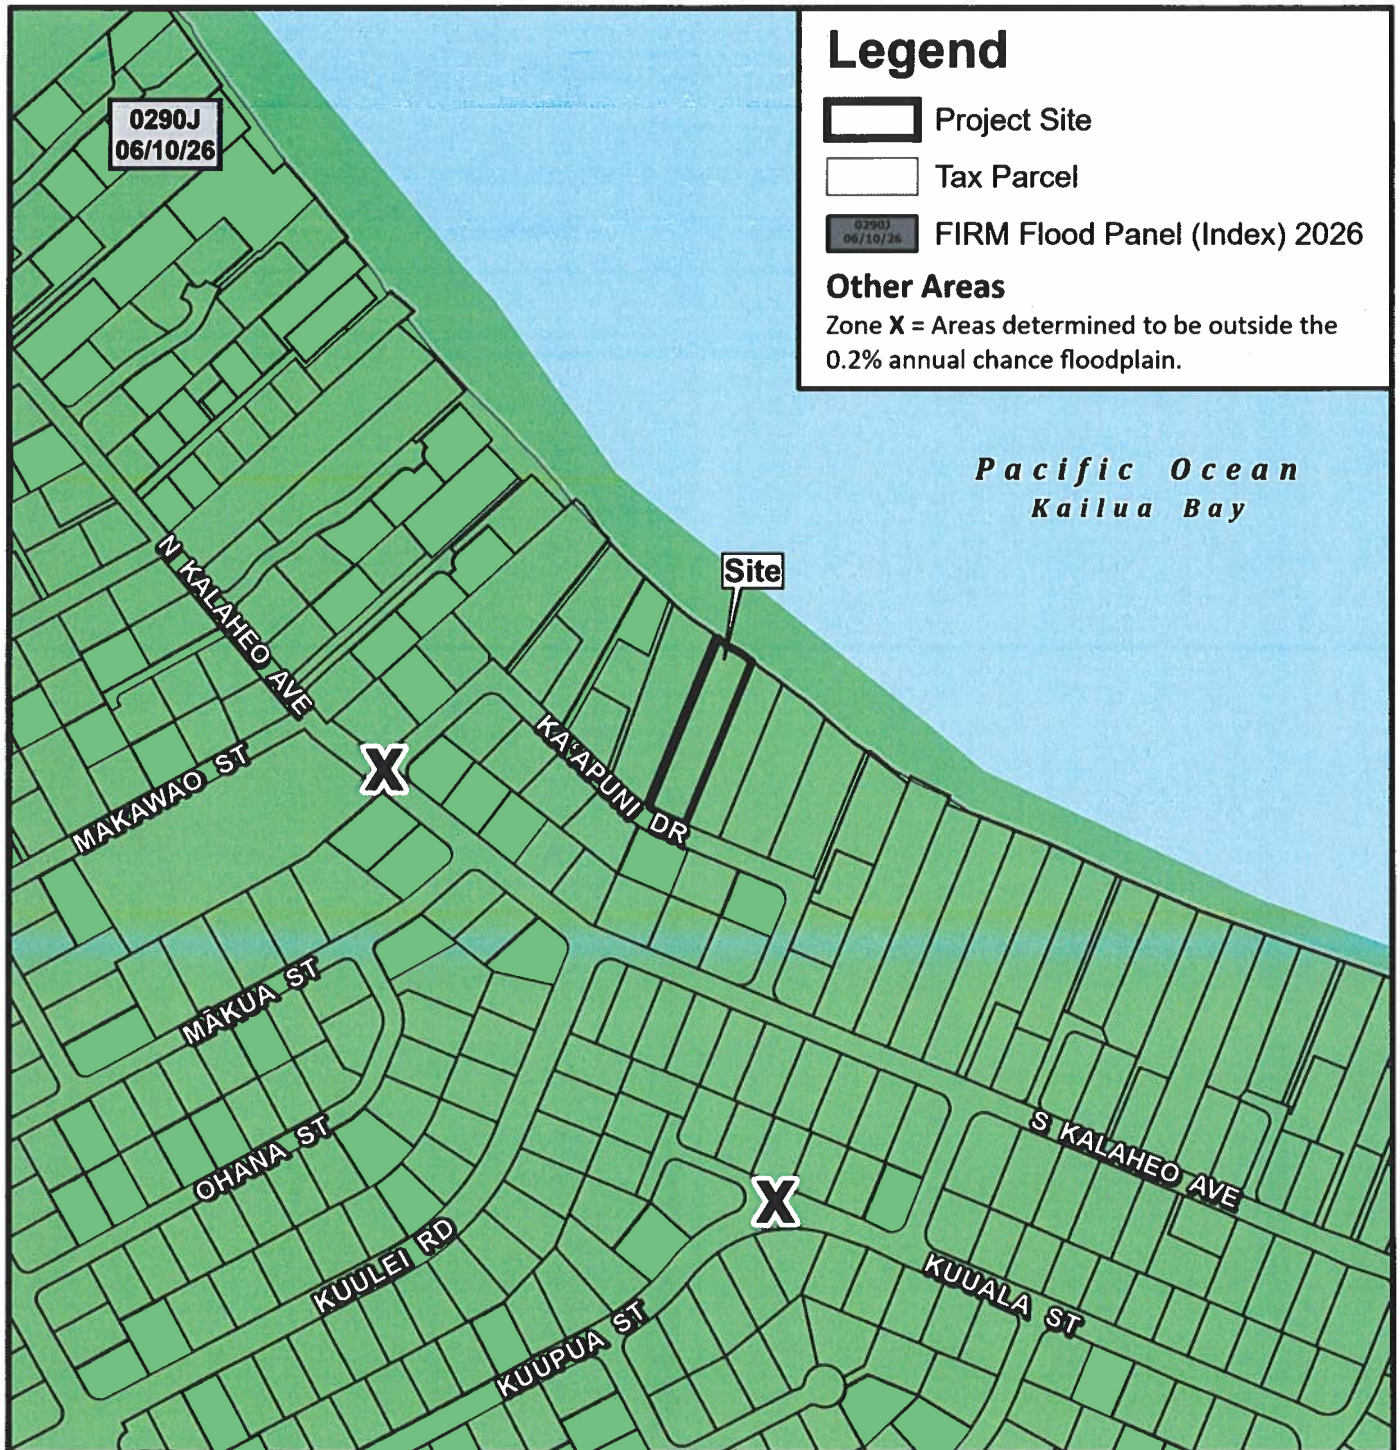


VICINITY MAP





PORTION OF FLOOD HAZARD MAP FIRM PANEL 15003C0290J

NOTE: FLOOD ZONES EFFECTIVE AS OF JUNE 10, 2026.

TAX MAP KEY(S): 4-3-013: 033
FOLDER NO.: 2026-SMA-34

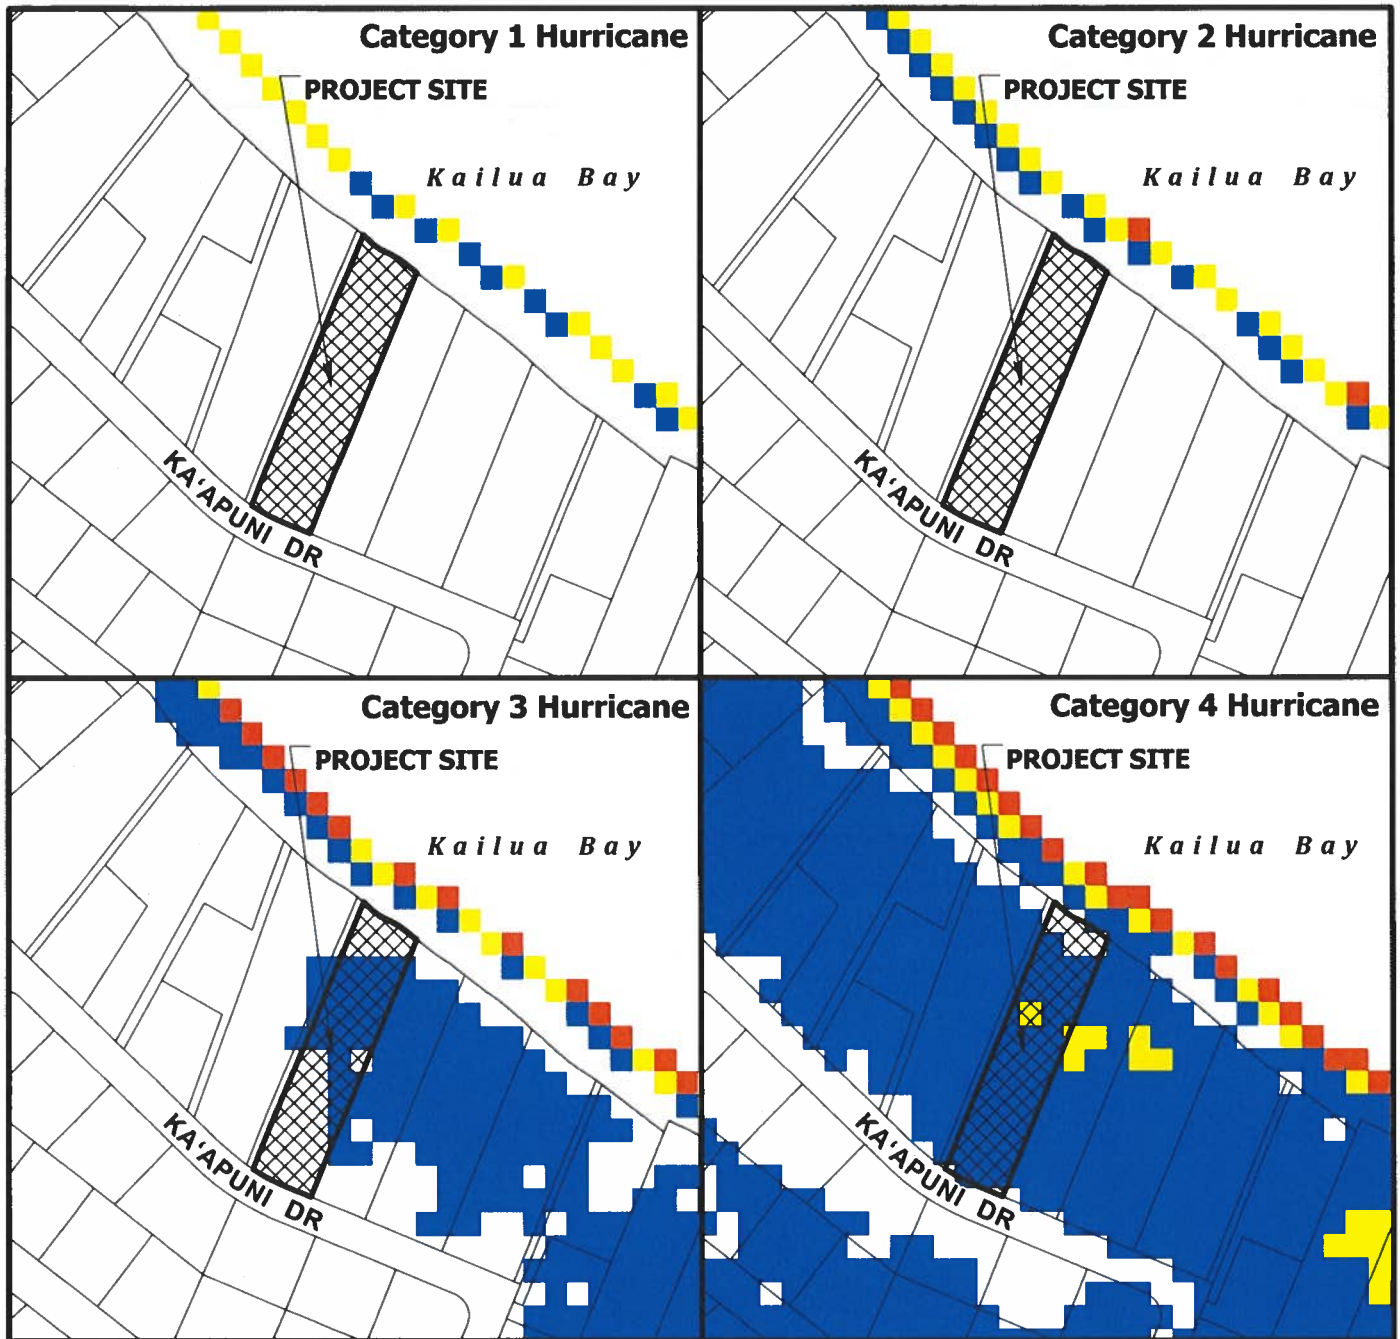

Legend

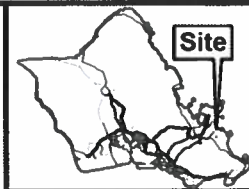 

VICINITY MAP




PORTRION OF STORM SURGE MAP

Data from National Hurricane Center
Storm Surge Risk Maps

Data Source: National Weather Service (NWS) SLOSH model;
Maximum of MEOVs (MOMs) for various category storms at a high tide.

TAX MAP KEY(S): 4-3-013: 033

FOLDER NO.: 2026-SMA-34

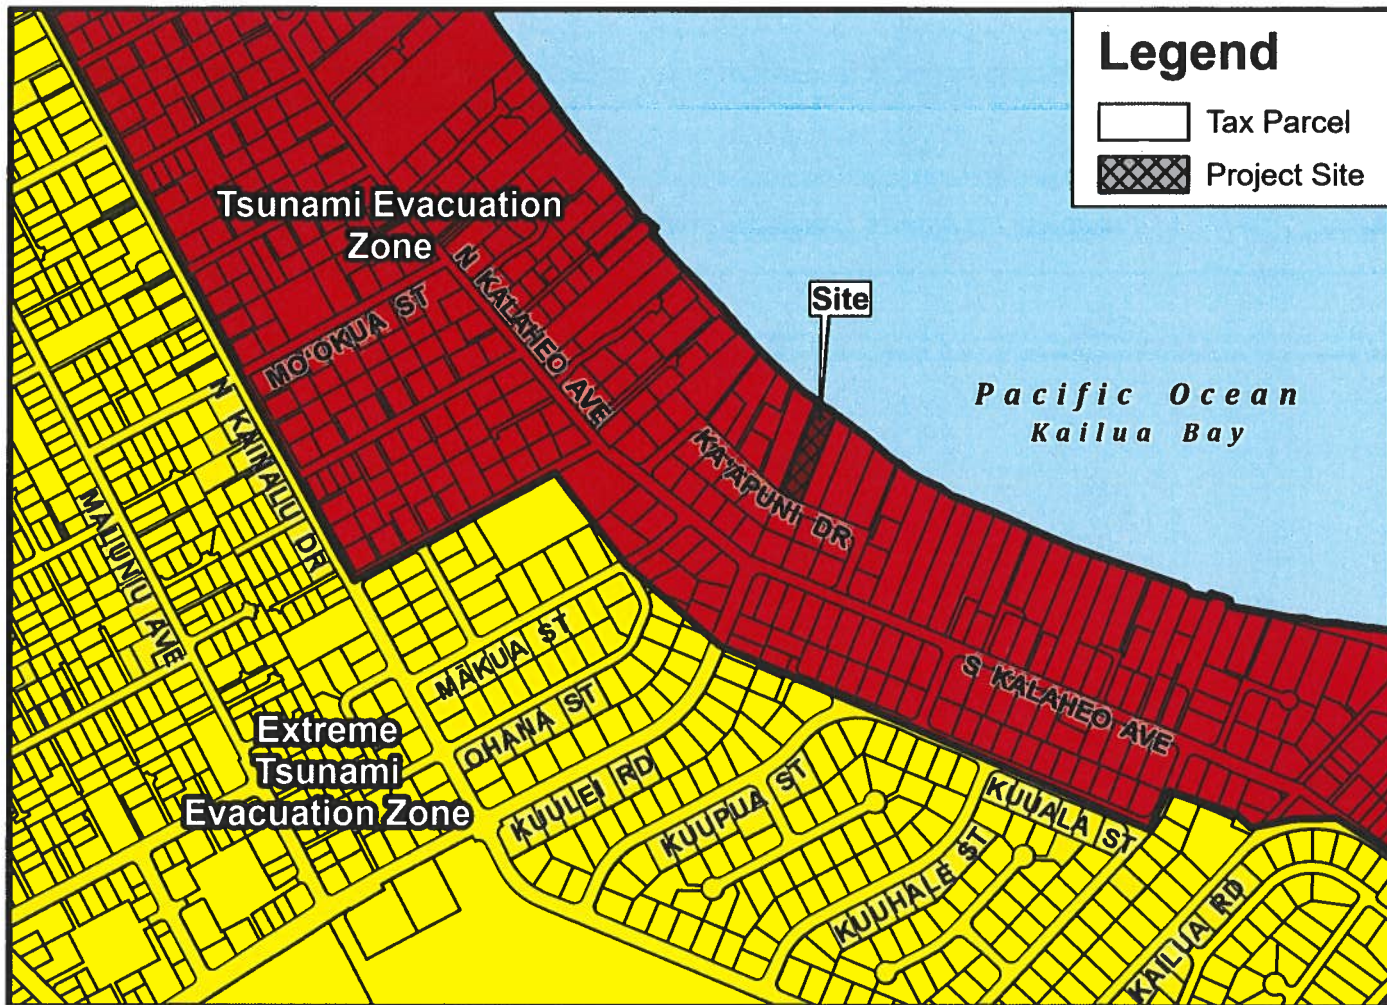

- For most Tsunami Warnings, evacuate out of the Tsunami Evacuation Zone; in the unlikely case of an Extreme Tsunami Warning, evacuate out of the Extreme Tsunami Evacuation Zone
- Remain at least 100 feet away from inland waterways and marinas connected to the ocean due to wave surges and possible flooding



- Boaters should move vessels to at least 50 fathoms (300 ft) deep and 2 miles away from harbor entrances; follow all directions from the Captain of the Port

- Structural steel or reinforced concrete buildings of ten or more stories provide increased protection on or above the fourth floor; if you are caught near the shoreline consider using vertical evacuation

- The evacuation zone is a guideline and should be considered the minimum safe evacuation distance

- These maps do not consider the destructive effects of a locally generated tsunami. If you feel shaking, move inland immediately, well inland from the red tsunami evacuation zone

1. TSUNAMI WARNING: Destructive waves from a tsunami may inundate all coastline. Evacuate Tsunami Evacuation Zone
2. EXTREME TSUNAMI WARNING: In the unlikely event of an extreme tsunami waves may move significantly inland; evacuate Tsunami Evacuation Zone and Extreme Tsunami Evacuation Zone

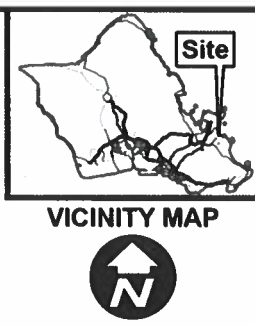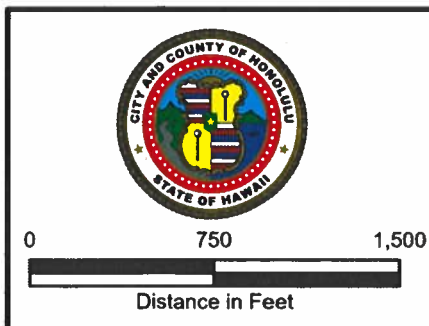

PORTION OF TSUNAMI EVACUATION MAP WAIMANALO TO KAILUA MAP 6 INSET 2


TAX MAP KEY(S): 4-3-013: 033
FOLDER NO.: 2026-SMA-34

Prepared by: Honolulu Land Information System (HoLIS) - EJD
Department of Planning & Permitting (DPP)
City and County of Honolulu

Date Prepared: 06/2026

Copyright City & County of Honolulu
All Rights Reserved 2026
This map was prepared in color

Exhibit I

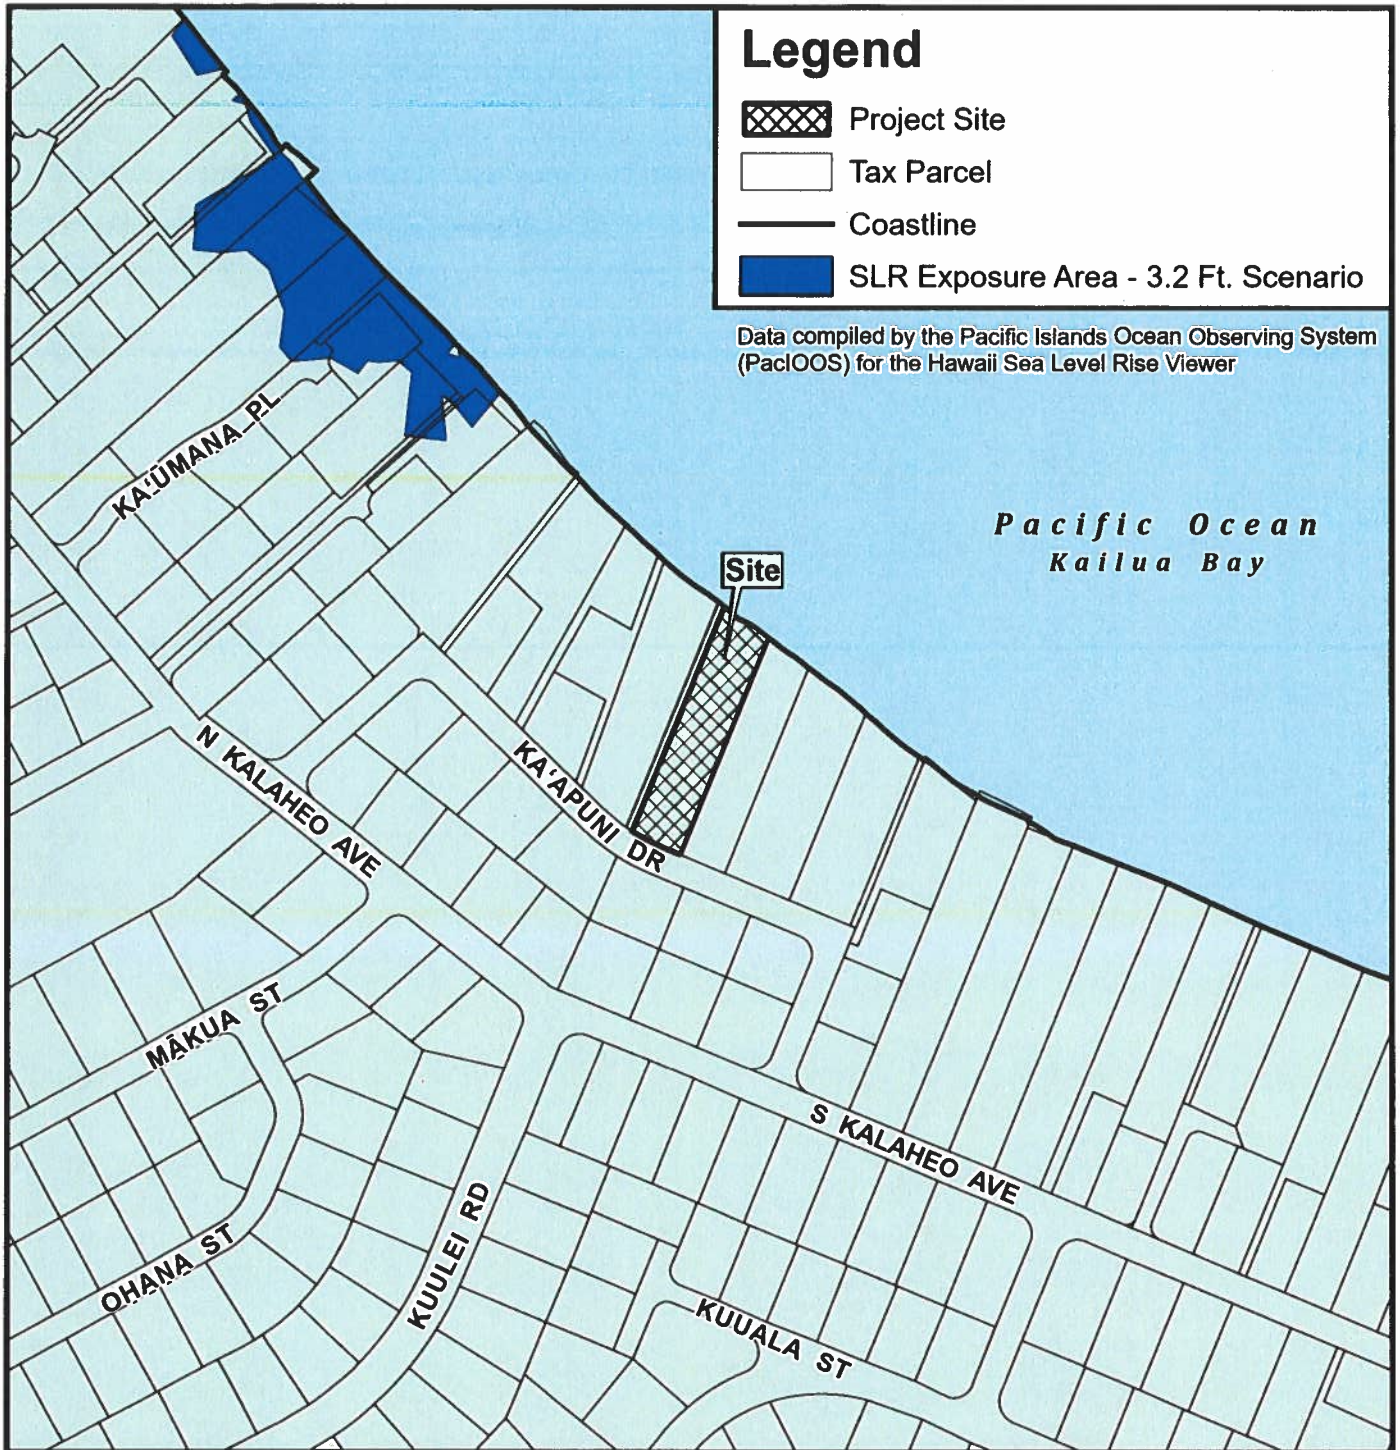

Legend

-  Project Site
-  Tax Parcel
-  Coastline
-  SLR Exposure Area - 3.2 Ft. Scenario

Data compiled by the Pacific Islands Ocean Observing System (PacIOOS) for the Hawaii Sea Level Rise Viewer

Pacific Ocean
Kailua Bay

Site

KA'UMANA PL

N KALAHEO AVE

KA'APUNI DR




MAKUA ST

OHANA ST

KUULEI RD

KUUALA ST

S KALAHEO AVE

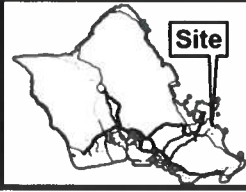 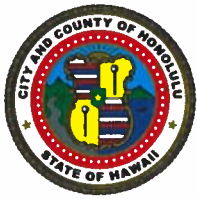

VICINITY MAP



SEA LEVEL RISE EXPOSURE AREA MAP KAILUA

TAX MAP KEY(S): 4-3-013: 033

FOLDER NO.: 2026-SMA-34

Prepared by: Honolulu Land Information System (HoLIS) - EJD
Department of Planning & Permitting (DPP)
City and County of Honolulu



Date Prepared: 06/2026

Copyright City & County of Honolulu
All Rights Reserved 2026
This map was prepared in color


Exhibit J

Legend

-  Project Site
-  500-Foot Buffer
-  Parcels Overlapping 500-Foot Radius
-  Tax Parcel

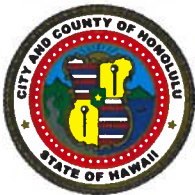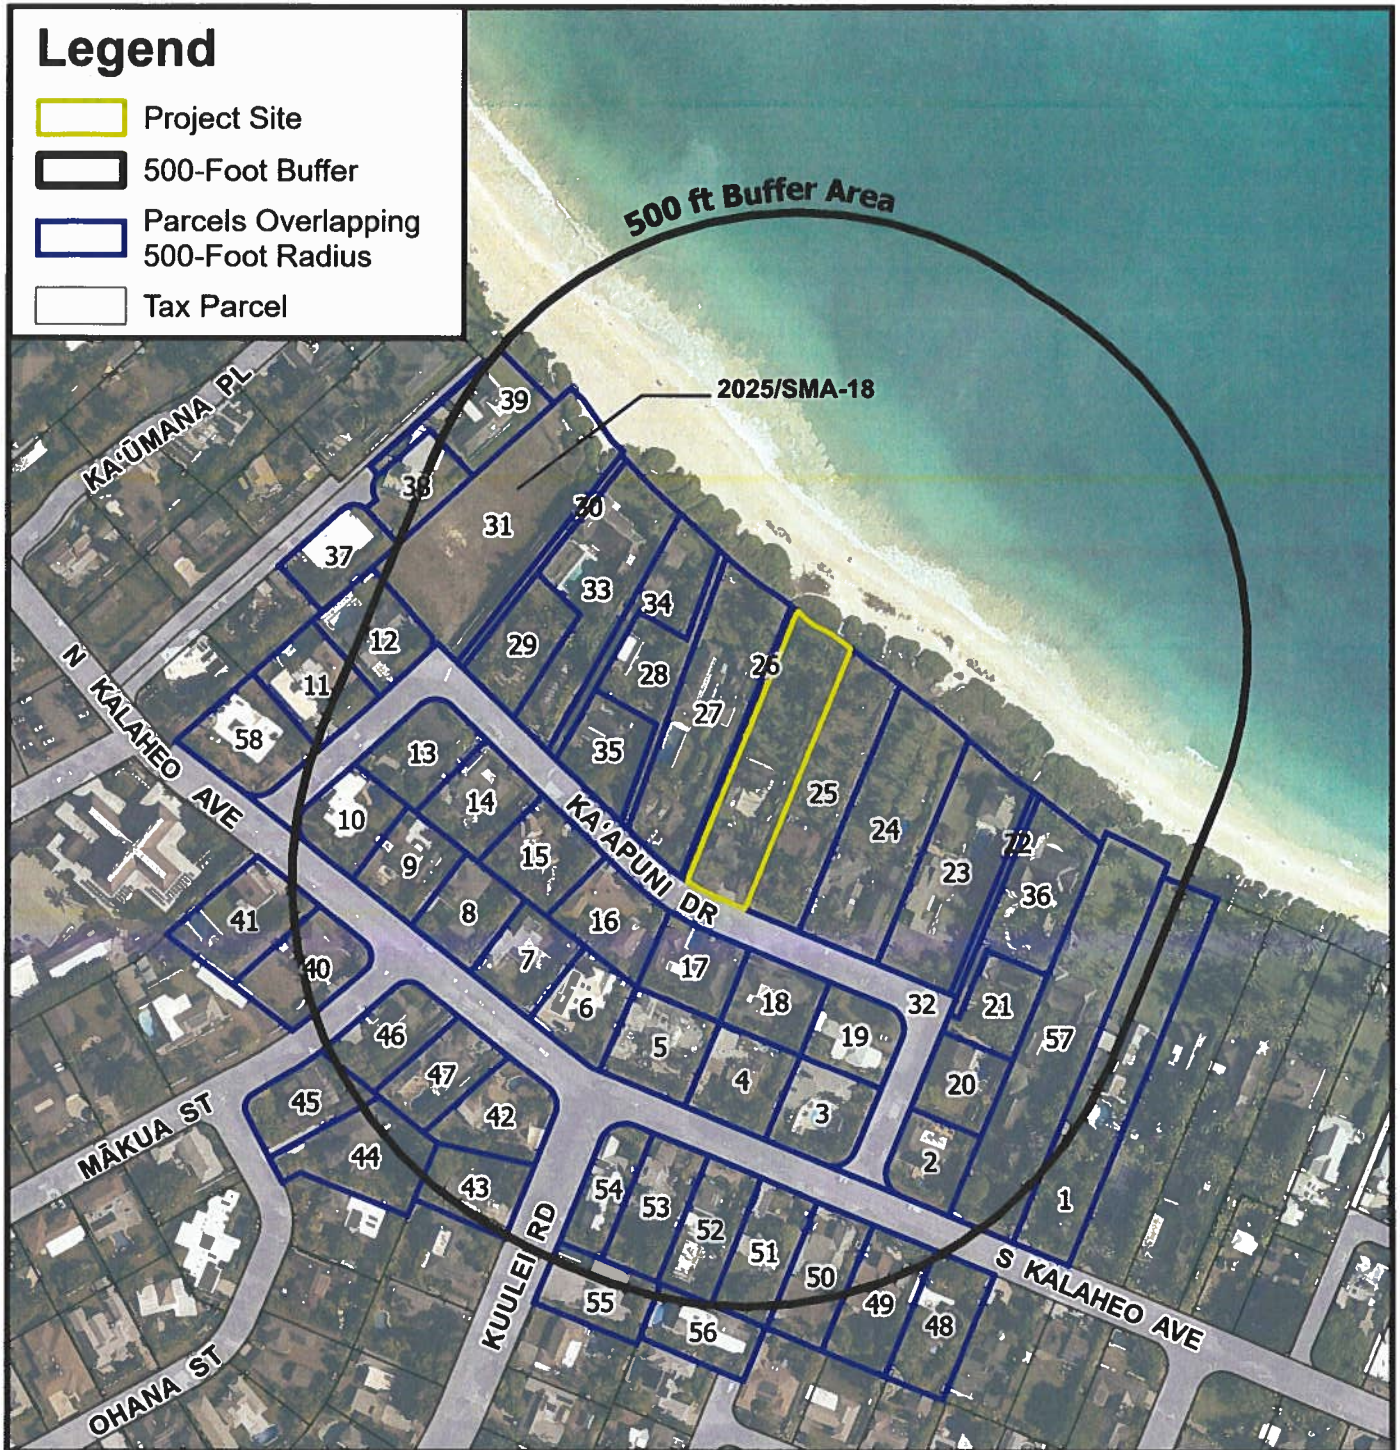

0 100 200 400
Distance in Feet

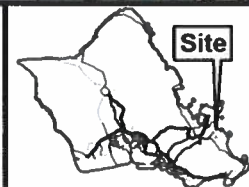

VICINITY MAP



CUMULATIVE IMPACT MAP KAILUA

TAX MAP KEY(S): 4-3-013: 033
FOLDER NO.: 2026-SMA-34

Sheet 1 of 2

Prepared by: Honolulu Land Information System (HoLIS) - EJD
Department of Planning & Permitting (DPP)
City and County of Honolulu

Date Prepared: 07/2026

Copyright City & County of Honolulu
All Rights Reserved 2026
This map was prepared in color

Exhibit K

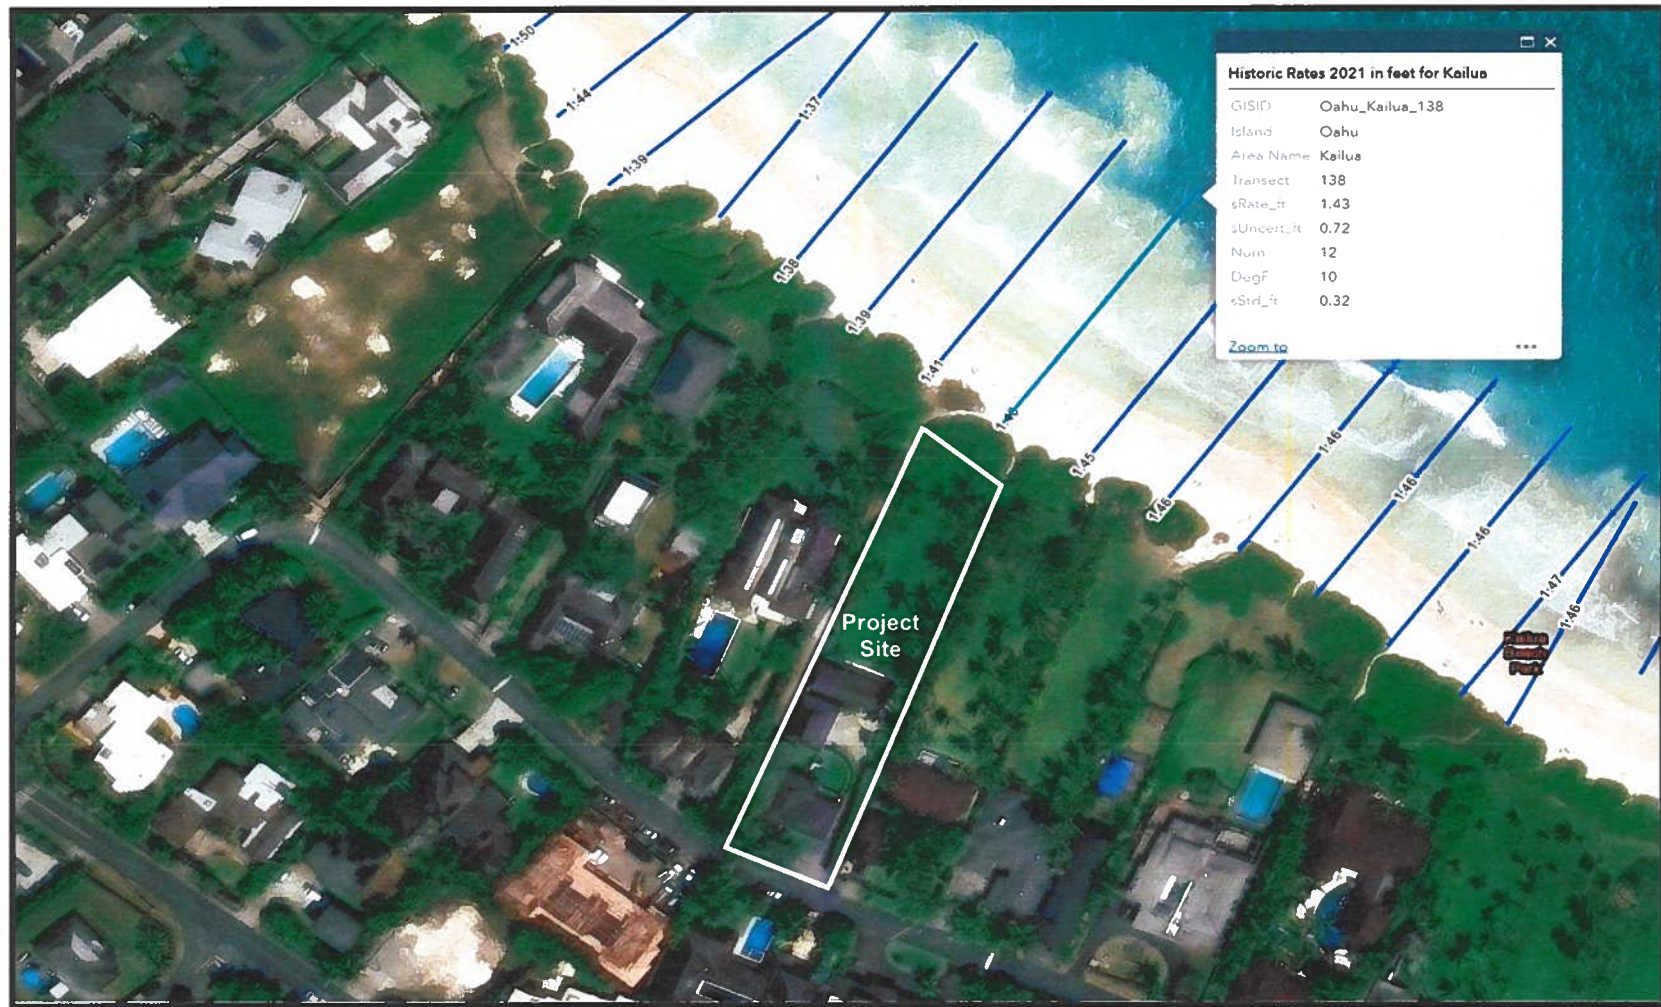


Exhibit L – Historic Shoreline Erosion Map
File No. 2026-SMA-34

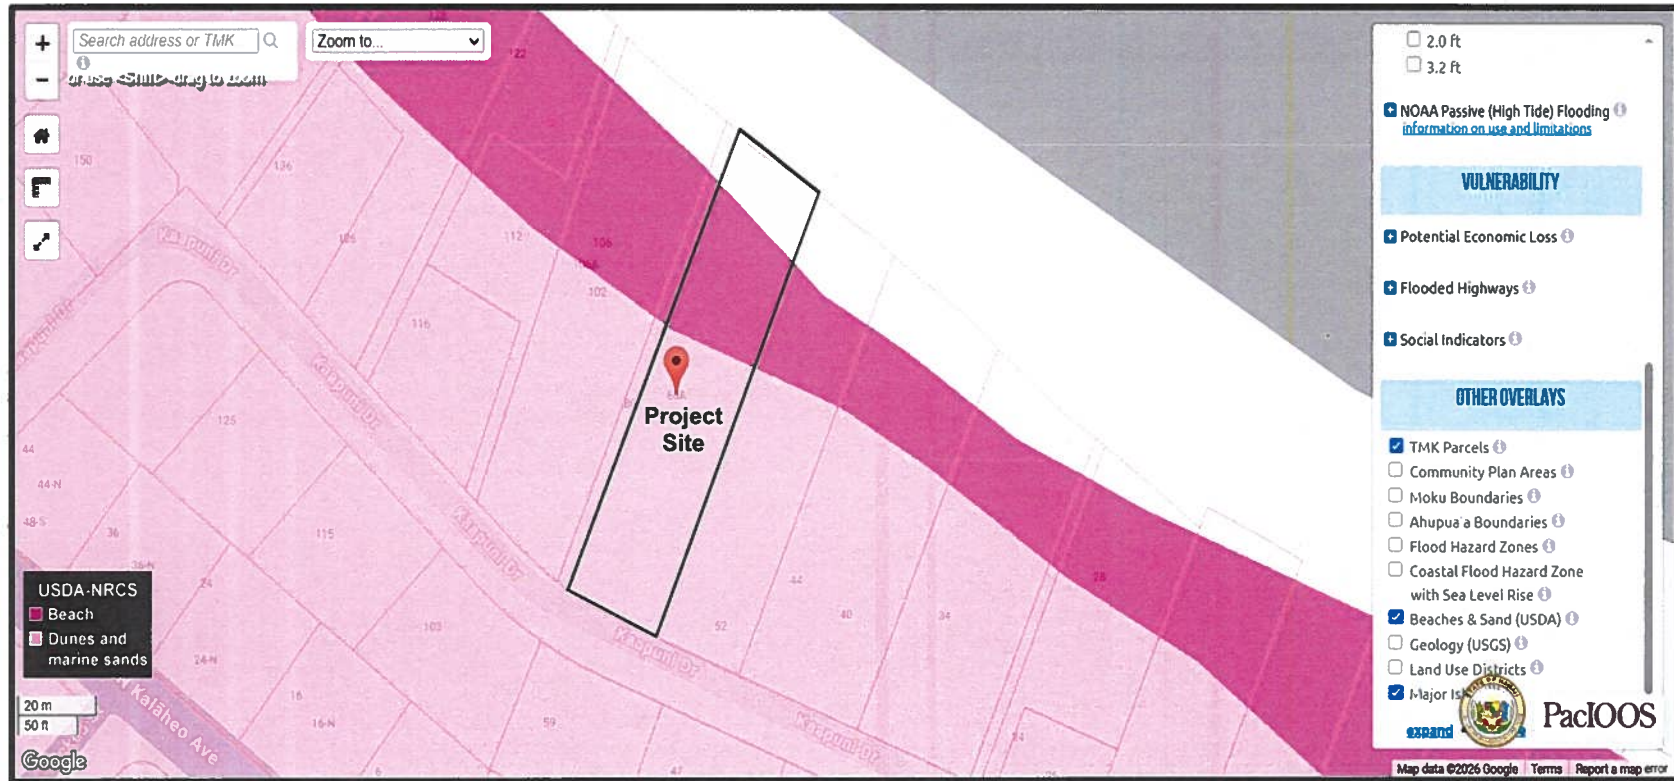


Exhibit M – Coastal Dunes Map
File No. 2026-SMA-34

new residence at
KA'APUNI BUNGALOW

60 & 60A Ka'apuni Drive
Kailua, HI 96734
TMK: 43013033

DRAFT DESIGN DEVELOPMENT
05.15.2026

SHEET LIST

0 - ARCHITECTURE	
000	TITLE PAGE
001	GENERAL NOTES
A000	SITE PLAN
A001	AREA PLAN
A002	SITE PLAN - ESCP + ISA
A003	SITE PLAN - FLOOR
A004	SITE PLAN - ROOF
A100	FLOOR PLAN - MAIN HOUSE
A101	RCP - MAIN HOUSE
A110	FLOOR PLAN - GUEST HOUSE
A111	RCP - GUEST HOUSE
A200	ELEVATIONS - MAIN HOUSE
A201	ELEVATIONS - MAIN HOUSE
A211	ELEVATIONS - GUEST HOUSE
A301	SECTIONS - MAIN HOUSE
A311	SECTIONS - GUEST HOUSE
A501	DETAILS - MAIN HOUSE
A502	DETAILS - MAIN HOUSE
A503	DETAILS - MAIN HOUSE
A504	DETAILS - MAIN HOUSE
A505	DETAILS - MAIN HOUSE
A511	DETAILS - GUEST HOUSE
A512	DETAILS - GUEST HOUSE
A513	DETAILS - GUEST HOUSE
A514	DETAILS - GUEST HOUSE
1 - STRUCTURE	
S101	FOUNDATION PLAN
S201	FRAMING PLAN AND DETAILS
2 - MECHANICAL	
M001	MECHANICAL SYMBOLS AND GENERAL NOTES
M002	MECHANICAL SCHEDULES
M101	MECHANICAL SITE PLAN
M201	MAIN HOUSE - MECHANICAL PLAN
M301	OVERALL PLUMBING PLAN - MAIN HOUSE
M302	OVERALL PLUMBING PLAN - GUEST HOUSE
M401	MAIN HOUSE - PLUMBING PLAN
M402	GUEST HOUSE - PLUMBING PLAN
3 - WATER FEATURE	
WF100	SWIMMING POOL SHELL PLAN
WF200	SPECS AND FLOOR PLAN
WF300	SECTIONS



60 & 60A KA'APUNI DRIVE
KAILUA, OAHU, HI 96734
TMK: 4-3-013:033

Drawn by: [signature] Date: [blank]

Check by: [signature] Date: [blank]

Scale: 1/8"=1'-0" (FLOOR AND SECTION)

THIS DRAWING IS FOR
DESIGN PURPOSES ONLY,
NOT FOR CONSTRUCTION

Revision	Date

PROJECT TEAM	PROJECT DESCRIPTION	CODE INFORMATION	ZONING CODE SUMMARY
CLIENT: NICK + KRISTA BAUM 60 & 60A Ka'apuni Dr Kailua, HI 96734 ARCHITECT: KOKOMO STUDIO LLC Graham Hart, AIA 1571 Kienkassie St Honolulu, HI 96816 808.343.7913 ghart@kokomostudio.com STRUCTURAL: HAYES STRUCTURAL DESIGN Clayton Hayes 808.396.6670 hsdaccount@me.com	MECHANICAL: DHT ENGINEERING, INC. David Tobia 808.523.7744 dhteng20@gmail.com WATER FEATURE: DEBIASI PACIFIC INC. Steven V. DeGisi 3620 Wai'alae Avenue Suite 205 Honolulu, HI 96816 808.732.5161 stave@debiaspacific.com LIGHTING DESIGN: DESIGNING WITH LIGHT LLC Robert Bilingsley 920 Ward Ave #17E Honolulu, Hawaii 96814 808.372.0455	The proposed project is for a new single family residence and guest house at 60 Ka'apuni Dr. The scope of work includes: - demolition of existing structures - new single family residence - new guest house and attached garage - new pool BUILDING CODE: IBC / IRC 2018 w/ HONOLULU AMENDMENTS FIRE CODE: NFPA 1 2018 w/ HONOLULU AMENDMENTS PLUMBING CODE: 2021 IPC AND UPC w/ HONOLULU AMENDMENTS MECHANICAL CODE: ISC 2018 w/ HONOLULU AMENDMENTS ELECTRICAL CODE: NEC 2018 w/ HONOLULU AMENDMENTS TYPE OF CONSTRUCTION: TYPE 5 BUILDING CLASSIFICATION: RESIDENTIAL OCCUPANCY GROUP: (GROUP R) RESIDENTIAL OCCUPANT LOAD: 36 EXT WIDTH PROVIDED: 7763.25 SF RESIDENTIAL SF: 7763.25 SF NUMBER OF EXITS: ---	ADDRESS: 60 & 60A Ka'apuni Dr Kailua, HI 96734 43013033 TAX MAP KEY: 43013033 TOTAL LOT AREA: 28,390 SF ZONING DESIGNATION: R-10 ALLOWABLE BUILDING HEIGHT: 25'-3" SPECIAL DISTRICT: NO FLOOD ZONE: NO SHORELINE MANAGEMENT AREA: YES STATE LAND USE: RESIDENTIAL

GENERAL NOTES

KA'APUNI BUNGALOW

TITLE PAGE

GENERAL

THE MOST RECENT EDITION OF THE A.I.A. DOCUMENT A-201, "GENERAL CONDITION OF THE CONTRACT FOR CONSTRUCTION", IS HEREBY MADE A PART OF THIS CONTRACT DOCUMENT.

ALL CONSTRUCTION WORKS SHALL CONFORM WITH THE LATEST LOCAL CODES, ORDINANCE AND REGULATIONS APPLICABLE TO THIS PROJECT.

THE CONTRACTOR SHALL VERIFY ALL ACTUAL DIMENSIONS AND CONDITIONS AT THE PROJECT SITE PRIOR TO STARTING WORK. THE CONTRACTOR SHALL NOTIFY AND DISCREPANCIES TO THE ARCHITECT.

THE CONTRACTOR SHALL BE SOLELY RESPONSIBLE OF ANY CHANGES MADE FROM THE APPROVED BUILDING PERMIT DRAWINGS WITHOUT PRIOR WRITTEN APPROVAL FROM THE ARCHITECT.

DETAILS ARE INTENDED TO SHOW THE METHOD AND MANNER OF ACCOMPLISHING WORKS. MINOR MODIFICATIONS MAY BE REQUIRED TO SUIT THE ACTUAL JOB CONDITIONS.

ALL GYPSUM BOARD SHALL BE 1/2" THICK. USE 5/8" THICK TYPE-"X" GYP BOARD ON BOTH SIDES OF ALL 1-HOUR WALLS.

THE CONTRACTOR SHALL CLEAN-UP AS REQUIRED TO KEEP THE SITE AND PREMISES IN SAFE, CLEAN, NEAT, ORDERLY AND HAZARD FREE CONDITION AT ALL TIMES.

THE CONTRACTOR SHALL MAKE NECESSARY PROVISION TO PREVENT THE SPREADING OF DUST AND DIRT TO THE OTHER AREAS OF THE BUILDING.

THE CONTRACTOR SHALL ALWAYS KEEP THE PREMISE IN LOCKED CONDITION WHEN IT IS NOT BEING SUPERVISED.

OBTAIN PERMISSION FROM BUILDING OWNER AND DEACTIVATE ALL UTILITY LINES IN CONTRACT AREA BEFORE STARTING WORK.

ALL NEW PLUMBING FIXTURES SHALL BE ENERGY SAVING FIXTURES.

ALL ROOFING MATERIALS SHALL BE CLASS-A.

PUBLIC HEALTH, SAFETY, AND CONVENIENCE NOTES:

1. THE CONTRACTOR SHALL OBSERVE AND COMPLY WITH ALL FEDERAL, STATE, AND LOCAL LAWS REQUIRED FOR THE PROTECTION OF THE PUBLIC HEALTH AND SAFETY AND ENVIRONMENTAL QUALITY.

2. THE CONTRACTOR, AT HIS OWN EXPENSE SHALL KEEP THE PROJECT AND ITS SURROUNDING AREAS FREE FROM DUST, NUISANCE, THE WORK SHALL BE IN CONFORMANCE WITH THE AIR POLLUTION CONTROL STANDARDS AND REGULATIONS OF THE STATE DEPARTMENT OF HEALTH.

3. NO CONTRACTOR SHALL PERFORM ANY CONSTRUCTION ACTIVITY SO AS TO CAUSE FALLING ROCK, SOIL OR DEBRIS IN ANY FORM TO FALL, SLIDE OR FLOW ONTO ADJOINING PROPERTIES, STREETS OR NATURAL WATERCOURSES. SHOULD SUCH VIOLATIONS OCCUR, THE CONTRACTOR SHALL IMMEDIATELY MAKE ALL REMEDIAL ACTIONS NECESSARY.

4. THE CONTRACTOR SHALL PROVIDE, INSTALL AND MAINTAIN ALL NECESSARY SIGNS, LIGHTS, FLARES, BARRICADES, MARKERS, CONES AND OTHER PROTECTIVE FACILITIES AND SHALL TAKE ALL NECESSARY PRECAUTIONS FOR THE PROTECTIONS, CONVENIENCE AND SAFETY OF THE PUBLIC. THE CONTRACTOR SHALL APPLY FOR A CONSTRUCTION PERMIT WITH A NOISE POLLUTION CONTROL PLAN.

PARKING REQUIREMENTS (RESIDENTIAL)

1 PER 1,000 SQUARE FEET OF PRIVATE DWELLING OR LOADING AREA, NOT INCLUDING AREAS IDENTIFIED IN (B)(2)(A)

LOCATION MAP



VICINITY MAP

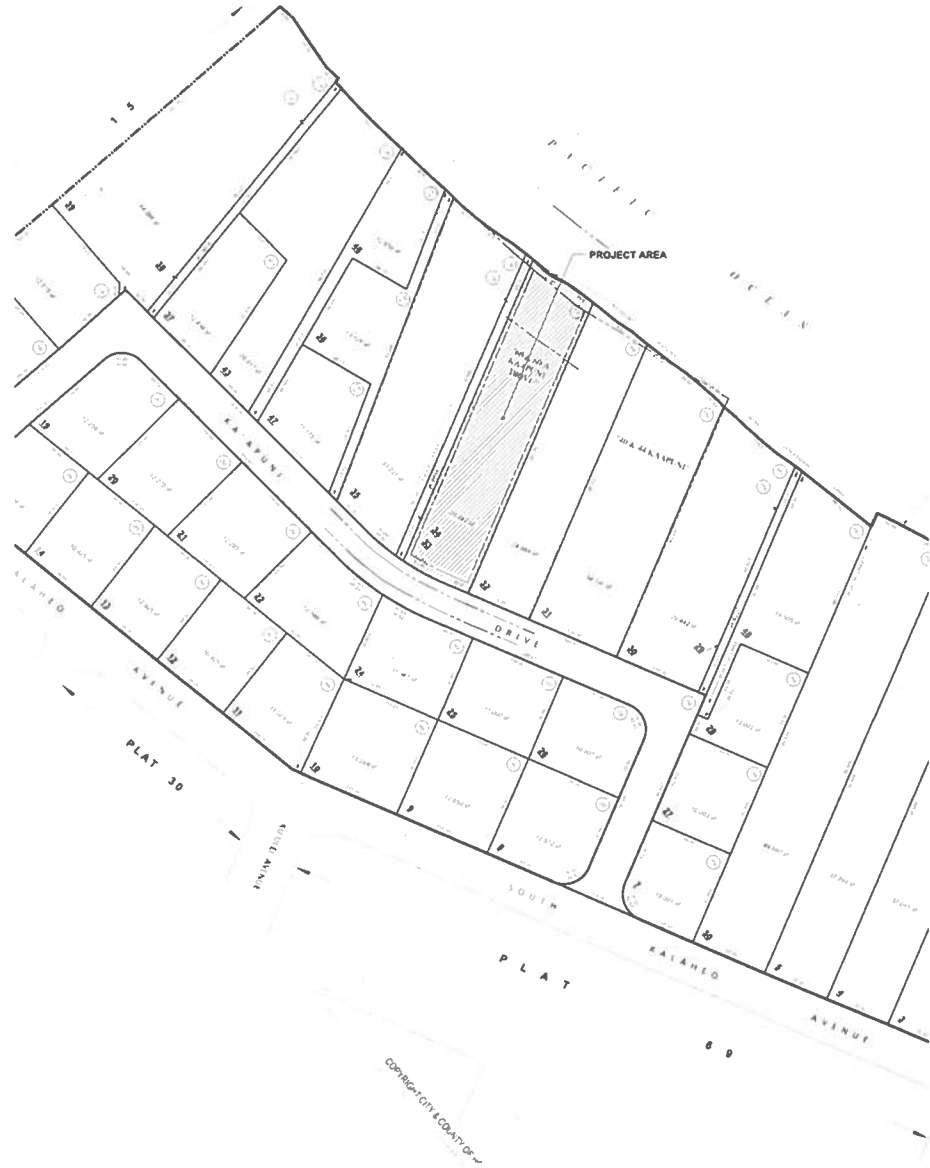


Exhibit N-2

60 & 60A KA'APUNI DRIVE
KAILUA, OAHU, HI 96734
TNK: 4-3-013.033

THIS DRAWING IS FOR
DESIGN PURPOSES ONLY,
NOT FOR CONSTRUCTION

Revision	Date

GENERAL NOTES

KA'APUNI BUNGALOW

GENERAL NOTES

ENERGY CODE COMPLIANCE BLOCK

CITY AND COUNTY OF HONOLULU
REVISED ORDINANCES OF HONOLULU 11 2021
CHAPTER 16B

To the best of my knowledge, this project's design substantially conforms to the Building Energy Conservation Code for:

☒ Building Component Systems
☐ Electrical Component Systems
☐ Mechanical Component Systems

Signature: Graham Hart Date: XX/XX/2026
Name: GRAHAM HART
Title: ARCHITECT
License No.: AK17935

I certify that the design of this project is responsible for. This block shall be on the first sheet of the plans and shall be a part of the project's design. The design shall be submitted separately to the Code Official in a letter including the identification of the building.

Exhibit N-3



60 & 60A KA'APUNI DRIVE
KAILUA, OAHU, HI 96734
TMK: 4-3-013-033

THIS DRAWING IS FOR
DESIGN PURPOSES ONLY.
NOT FOR CONSTRUCTION

Revision	Date

EXISTING
DEMOLISHED
DEMOLISHED CUT
NEW
NEW CUT




GENERAL NOTES

KA'APUNI BUNGALOW


SITE PLAN

A000

1 SITE PLAN - NEW
1/16" = 1'-0"

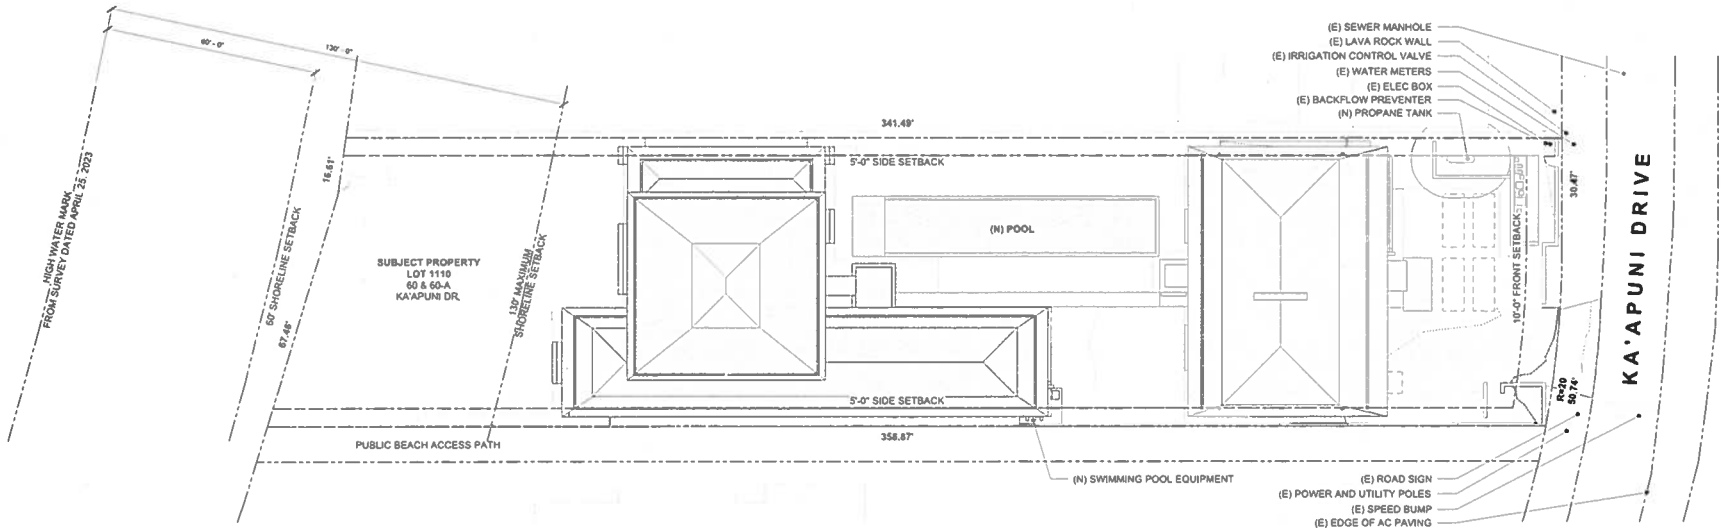

2 SITE PLAN - DEMO
1/16" = 1'-0"

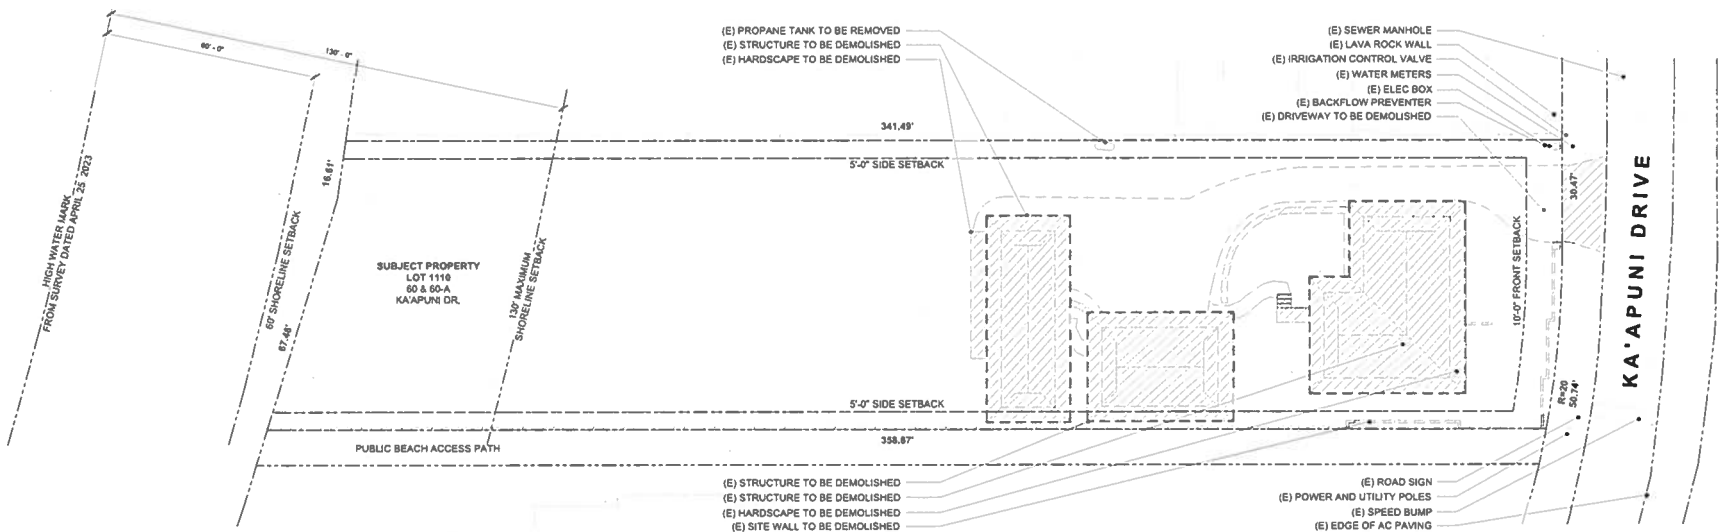

NEW AREA CALCULATIONS

BATH 1	57.36 SF
BATH 2	57.59 SF
BATH 3	94.76 SF
BATH 4	83.40 SF
OUTDOOR SHWR	52.62 SF
PRIMARY BATHROOM	177.06 SF
WC	25.61 SF
BATH	548.40 SF

BACK ENTRY	102.75 SF
BREEZEWAY	409.60 SF
BREEZEWAY	112.89 SF
GUEST LANAI	246.35 SF
MAKAI LANAI	529.50 SF
MAUKA LANAI	549.72 SF
PRIMARY LANAI	162.58 SF
COVERED LANAI	2113.39 SF

GYM	284.37 SF
HALLWAY	38.50 SF
HALLWAY	230.30 SF
HALLWAY	54.47 SF
KITCHEN / LIVING / DINING	908.84 SF
KITCHEN / LIVING / DINING	309.77 SF
MAIN ENTRY	104.04 SF
MEDIA ROOM	210.62 SF
VESTIBULE	78.31 SF
VESTIBULE	21.93 SF
VESTIBULE	53.59 SF
LIVING	2374.78 SF

BEDROOM 1	188.20 SF
BEDROOM 2	188.01 SF
BEDROOM 3	187.85 SF
BEDROOM 4	163.07 SF
OFFICE 1	128.21 SF
OFFICE 2	128.21 SF
PRIMARY BEDROOM	335.41 SF
PRIVATE	1318.96 SF

BACK KITCHEN	78.56 SF
CLO3	17.65 SF
CLO4	15.91 SF
CLO 1	18.62 SF
CLO 2	18.62 SF
DRESSING ROOM	130.81 SF
ELEC	24.95 SF
ELEC	22.70 SF
LAUNDRY	134.27 SF
OUTDOOR STORAGE	108.22 SF
PANTRY	32.91 SF
STORAGE	25.92 SF
W/D	10.50 SF
STORAGE	638.82 SF
TOTAL FLOOR AREA	8995.15 SF
GARAGE	768.11 SF
TOTAL BUILDING AREA	7763.26 SF
LOT SIZE (50% = 14196.00 SF)	28392.00 SF

OFF-STREET PARKING REQUIRED 8

EXISTING AREA CALCULATIONS

BATH	BATH 1	48.67 SF
BATH	BATH 2	75.57 SF
BATH	BATH 3	71.41 SF
BATH		193.65 SF

COVERED	MAKAI LANAI	495.55 SF
COVERED	MAUKA LANAI	527.00 SF
COVERED	LANAI	1022.55 SF

LIVING	KITCHEN / LIVING / DINING	612.36 SF
LIVING	KITCHEN / LIVING / DINING	278.65 SF
LIVING		891.01 SF

PRIVATE	BEDROOM 1	147.29 SF
PRIVATE	BEDROOM 2	223.50 SF
PRIVATE	BEDROOM 3	203.65 SF
PRIVATE		574.44 SF

STORAGE	CLO 1	20.42 SF
STORAGE	CLO 2	23.25 SF
STORAGE	CLO 3	18.30 SF
STORAGE	STORAGE	12.60 SF
STORAGE		74.57 SF
TOTAL FLOOR AREA		2756.42 SF
GARAGE		777.16 SF
TOTAL BUILDING AREA		3533.60 SF

LOT SIZE (50% = 14196.00 SF) 28392.00 SF

OFF-STREET PARKING REQUIRED 4


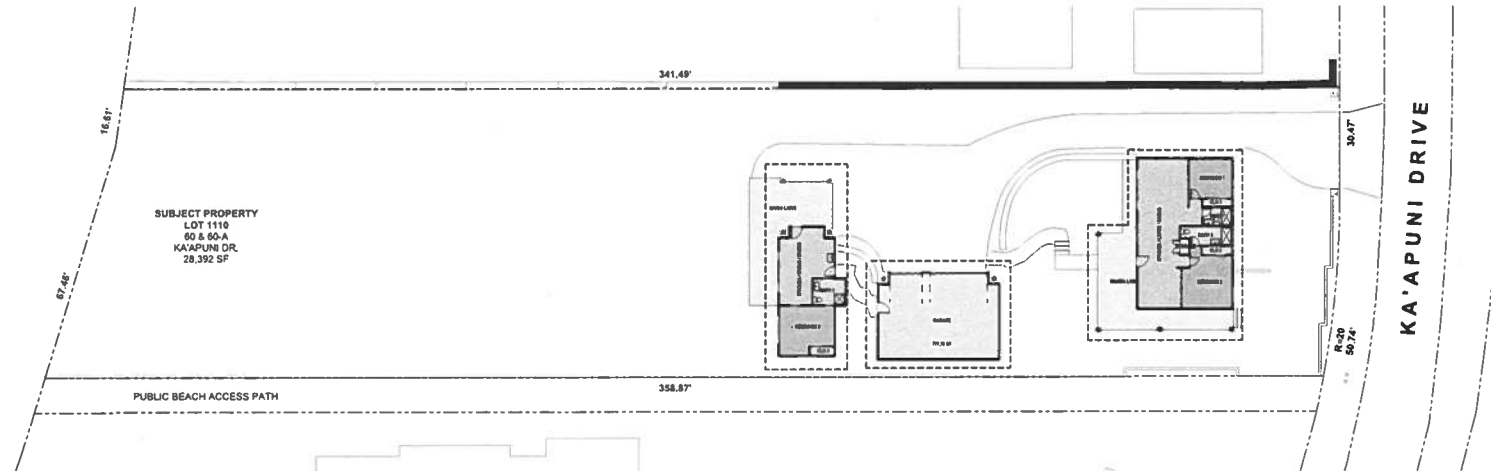


Exhibit N-4

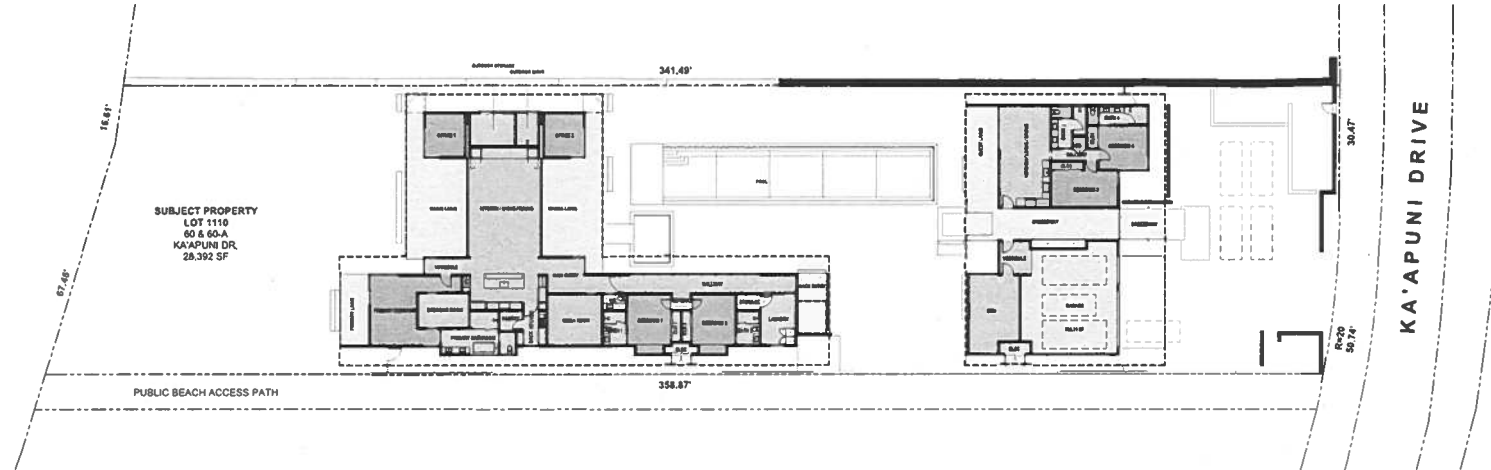

60 & 60A KA'APUNI DRIVE
KAILUA, OAHU, HI 96734
TMK: 4-3-013-033

Drawn by: [Signature]
Checked by: [Signature]
Project: 1504-0000 1504P-0000 1504P-0000

THIS DRAWING IS FOR
DESIGN PURPOSES ONLY.
NOT FOR CONSTRUCTION

Revision	Date

EXISTING
DEMOLISHED
DEMOLISHED CUT
NEW
NEW CUT



GENERAL NOTES

KA'APUNI BUNGALOW
1504-0000 1504P-0000 1504P-0000

AREA PLAN

A001

Exhibit N-5



60 & 60A KA'APUNI DRIVE
KAILUA, OAHU, HI 96734
TMK: 4-3-015-033

DESIGNED BY: [Faint text]
CHECKED BY: [Faint text]
DATE: 12/20/2019

THIS DRAWING IS FOR
DESIGN PURPOSES ONLY.
NOT FOR CONSTRUCTION

1 SITE PLAN - ESCP
1/16" = 1'-0"

ESCP INSPECTION NOTES:

- AT LEAST TWO WEEKS BEFORE THE BEGINNING CONSTRUCTION, THE CONTRACTOR OR THE PERSON IN CHARGE OF CONSTRUCTION SHALL NOTIFY THE STORM WATER INSPECTOR LISTED ON THE BUILDING PERMIT.
- AFTER INSTALLING THE CONSTRUCTION BMPs AND MOBILIZING ANY CONSTRUCTION APPARATUS IN ACCORDANCE WITH THE APPROVED ESCP (OR APPENDIX B ESCP FOR SMALL PROJECT TEMPLATE), THE CONTRACTOR OR THE PERSON IN CHARGE OF CONSTRUCTION SHALL CONTACT THE ESCP COORDINATOR LISTED ON THE BUILDING PERMIT, FOR A PRECONSTRUCTION INSPECTION.
- THE ESCP COORDINATOR SHALL SUBMIT THE PRECONSTRUCTION INSPECTION CHECKLIST TO THE STORM WATER INSPECTOR (EMAIL TO OWP.NFDES@HONOLULU.GOV) CONFIRMING THE BMPs AND GOOD HOUSE KEEPING MEASURES ARE IN COMPLIANCE, BEFORE THE START OF CONSTRUCTION.

ISA NOTES:

LOT SIZE 28,392 SF
EXISTING IMPERVIOUS SURFACE AREA 8,096 SF
PROPOSED IMPERVIOUS SURFACE AREA 14,786 SF
PERCENTAGE 52%

RESIDENTIAL STORM WATER MANAGEMENT NOTES FOR SINGLE-FAMILY AND TWO-FAMILY DWELLING PROJECTS:

- USE SITE DESIGN STRATEGIES TO REDUCE THE IMPERVIOUS SURFACE AREAS TO THE MAXIMUM EXTENT PRACTICAL. THE TOTAL IMPERVIOUS SURFACE AREA FOR THE LOT MAY NOT EXCEED 75% PER LUO SECTION 21-3.70.(1)(G).
- TOTAL IMPERVIOUS SURFACE AREA = 52%

1 SITE PLAN - ISA
1/16" = 1'-0"

Revision	Date

EXISTING
DEMOLISHED
DEMOLISHED CUT
NEW
NEW CUT



GENERAL NOTES

KA'APUNI BUNGALOW

DATE: 12/20/2019

SITE PLAN -
ESCP + ISA

A002


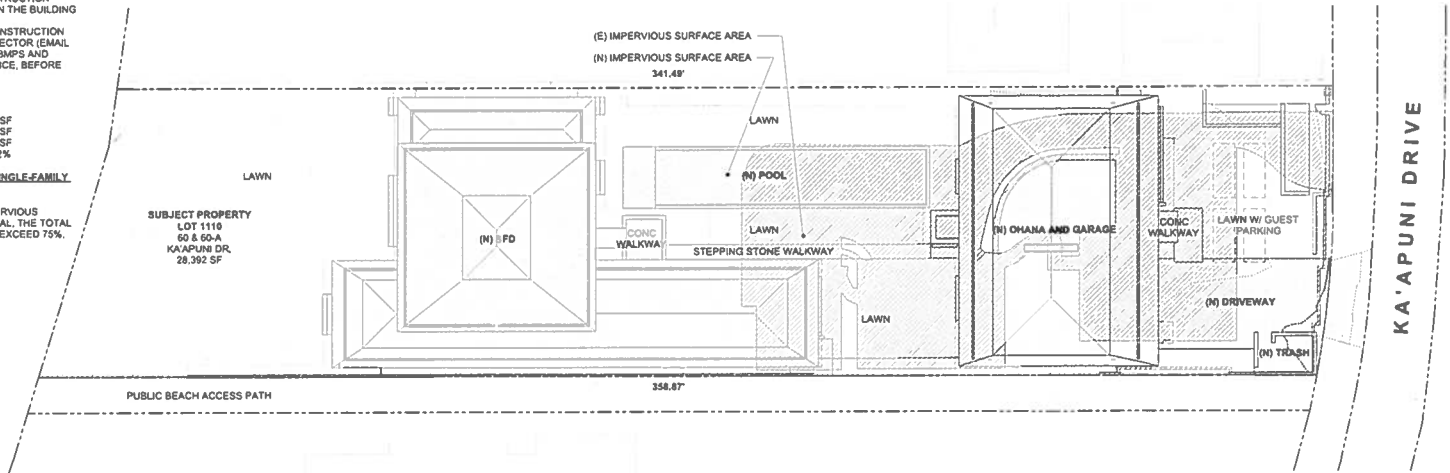


Exhibit N-6

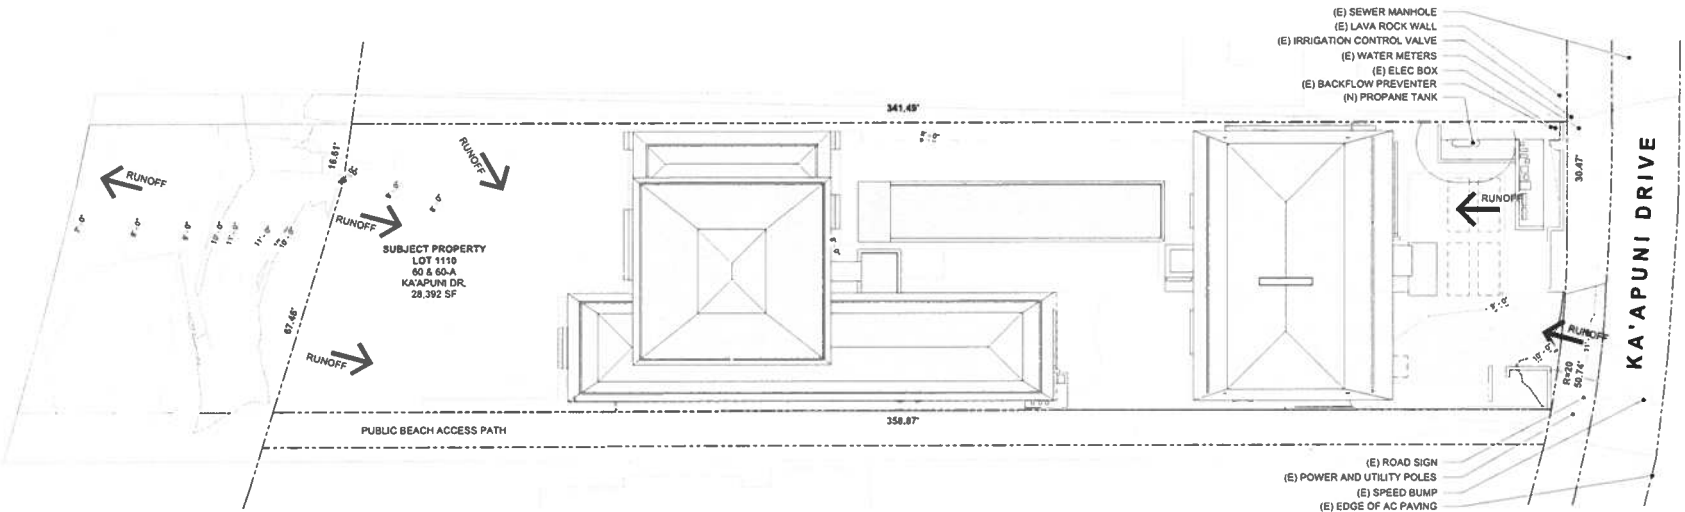

60 & 60A KA'APUNI DRIVE
KAILUA, OAHU, HI 96734
TMK: 4-3-013-033

Prepared by: [Signature]
Checked by: [Signature]
Date: 10/10/2023

THIS DRAWING IS FOR
DESIGN PURPOSES ONLY,
NOT FOR CONSTRUCTION

Revision	Date
1	
2	
3	

EXISTING
DEMOLISHED
DEMOLISHED CUT
NEW
NEW CUT



GENERAL NOTES

KA'APUNI BUNGALOW
SHEET NO. 001
OF 001

SITE PLAN -
FLOOR

A003

1 SITE PLAN - FLOOR
1/16" = 1'-0"

GROUND DISTURBANCE CALCULATIONS:

AREA TO BE EXCAVATED	10773 SF
BUILDING AREA	9310 SF
POOL AREA	1463 SF
MAX DEPTH OF EXCAVATION	18" MAX
BUILDING DEPTH	62" MAX
POOL DEPTH	520 CY
ESTIMATED CUBIC YARDS OF SOIL THAT WILL BE EXCAVATED	0 CY
ESTIMATED CUBIC YARDS OF SOIL REMOVED FROM SITE	418 CY
ESTIMATE CUBIC YARDS OF OF STRUCTURAL FILL THAT WILL BE IMPORTED	0 CY
BUILDING	
POOL	
ESTIMATED CUBIC YARDS OF SOIL IMPORTED TO SITE	

2 FOUNDATION PLAN
1/16" = 1'-0"



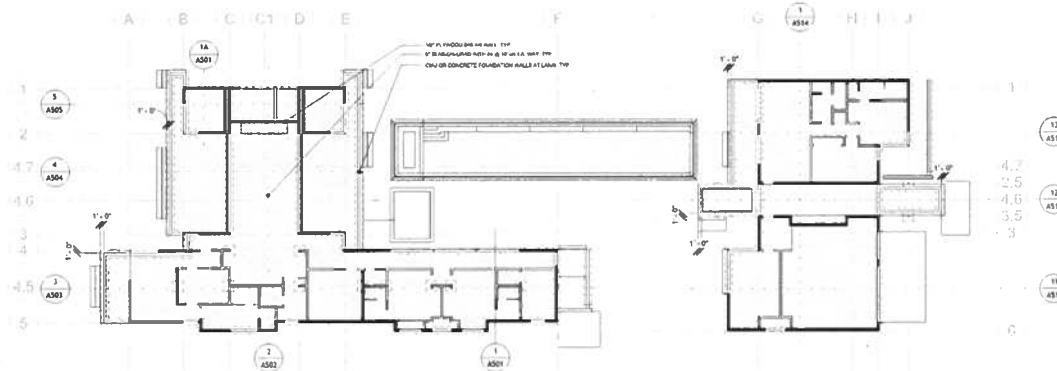



Exhibit N-7

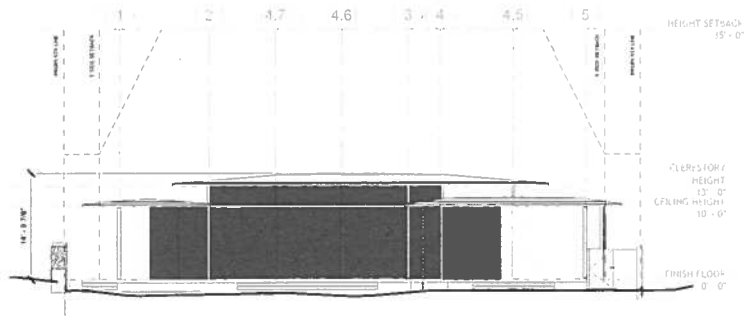

1. MAIN HOUSE - NORTH ELEVATION
1/8" = 1'-0"

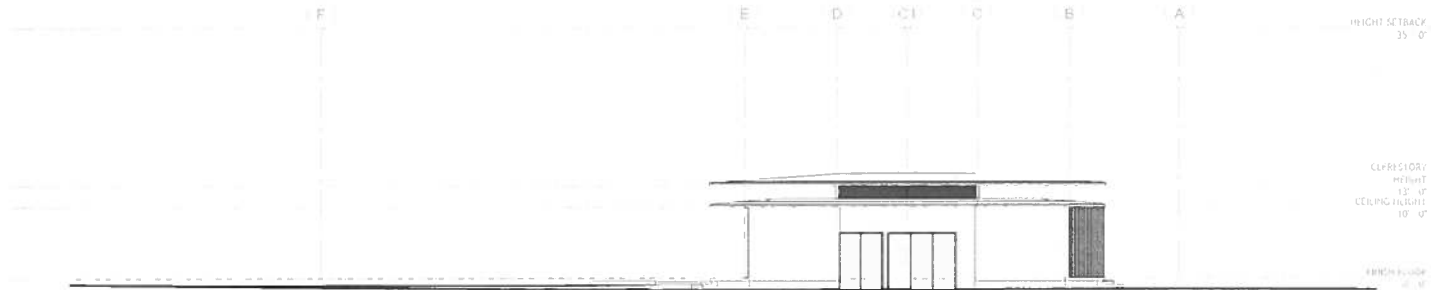

2. MAIN HOUSE - EAST ELEVATION - PARTIAL
1/8" = 1'-0"

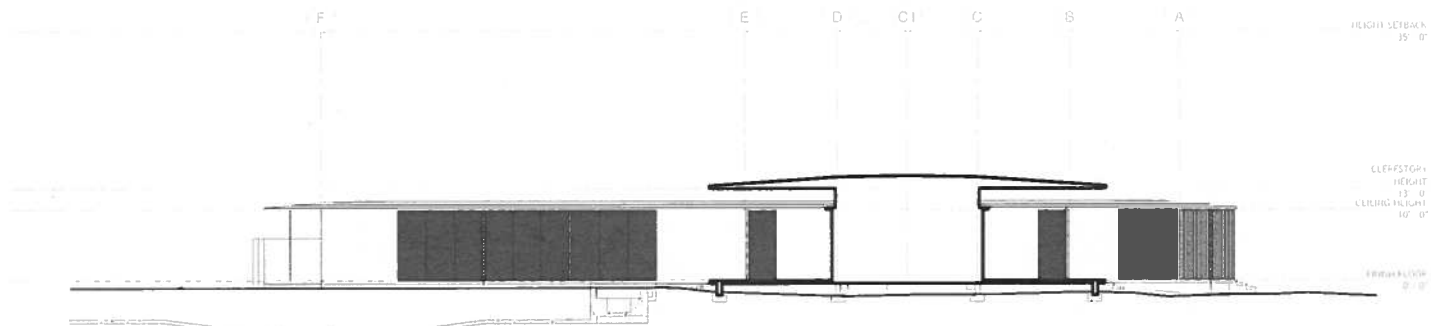

3. MAIN HOUSE - EAST ELEVATION
1/8" = 1'-0"

60 & 60A KA'APUNI DRIVE
KAILUA, OAHU, HI 96734
TMK: 4-3-013-033

THIS DRAWING IS FOR
DESIGN PURPOSES ONLY,
NOT FOR CONSTRUCTION

Revision	Date

EXISTING
DEMOLISHED
DEMOLISHED CUT
NEW
NEW CUT




GENERAL NOTES

KA'APUNI BUNGALOW
AS SHOWN


ELEVATIONS -
MAIN HOUSE

A200


Exhibit N-8

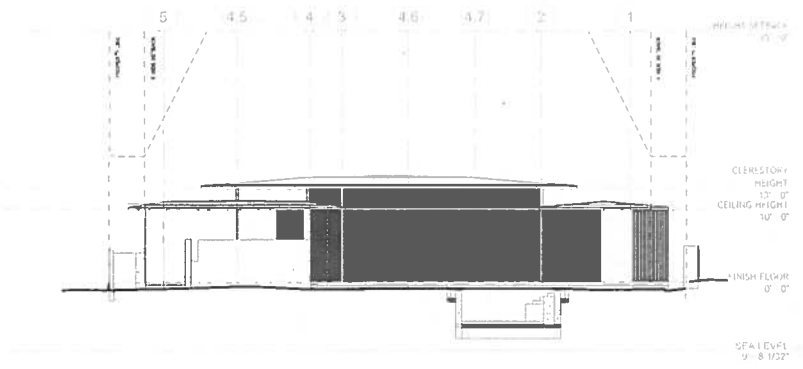

3 MAIN HOUSE - SOUTH ELEVATION
1/8" = 1'-0"

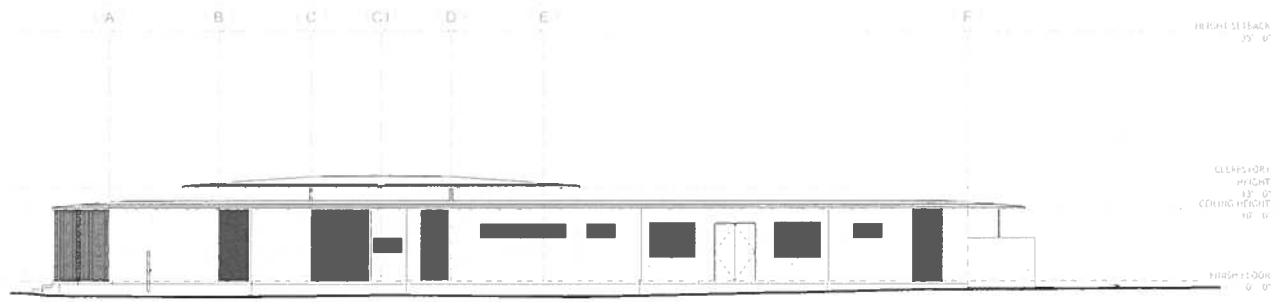

10 MAIN HOUSE - WEST ELEVATION
1/8" = 1'-0"

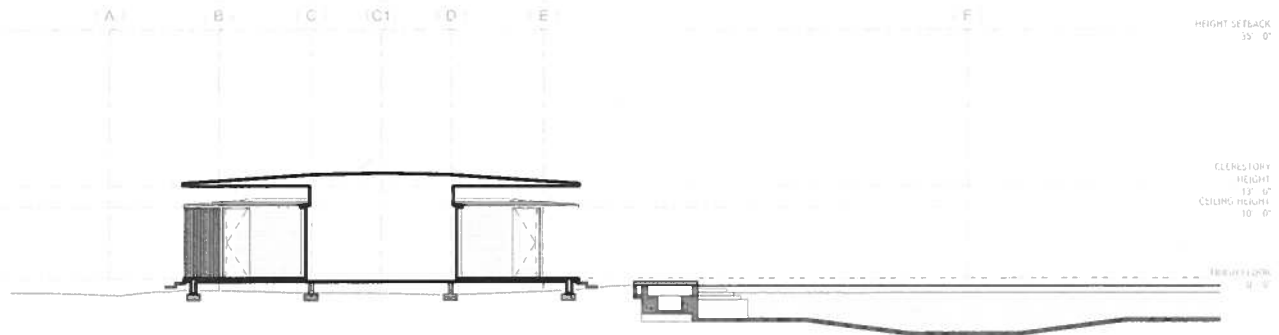

11 MAIN HOUSE - WEST ELEVATION - PARTIAL
1/8" = 1'-0"



60 & 60A KAPUNI DRIVE
KAILUA, OAHU, HI 96734
TMK: 4-3-013-033

THIS DRAWING IS FOR
DESIGN PURPOSES ONLY,
NOT FOR CONSTRUCTION



Revision	Date

EXISTING
DEMOLISHED
DEMOLISHED CUT
NEW
NEW CUT



GENERAL NOTES

KAPUNI BUNGALOW
ELEVATIONS -
MAIN HOUSE

  


A211

HSD
HAYES
STRUCTURAL
ENGINEERS

HONOLULU, HAWAII
(808)-396-6670
hdsaccount@me.com

CONSULTING STRUCTURAL
ENGINEERS

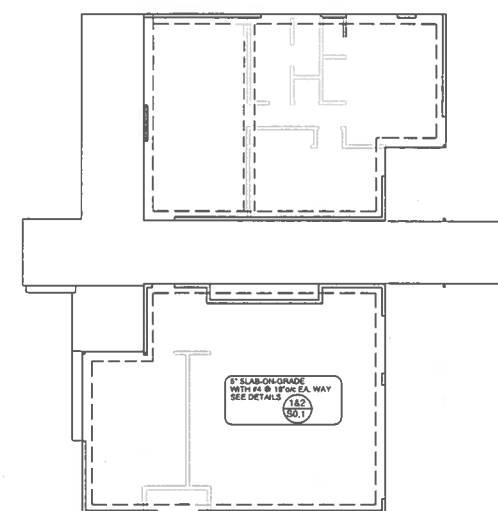

SCALE: 1/8"=1'-0"



PROJECT:

K'A PUNI BUNGALOW

60 & 61A K'A PUNI DRIVE
KAILUA, HAWAII 96714 T.M.K.: 4-3-013-0313

PHASE	DATE
Preliminary Layout 1st Draft	4-24-82

SHEET TITLE:


FOUNDATION
PLAN

SHEET NUMBER:


S101

SHEET

OF

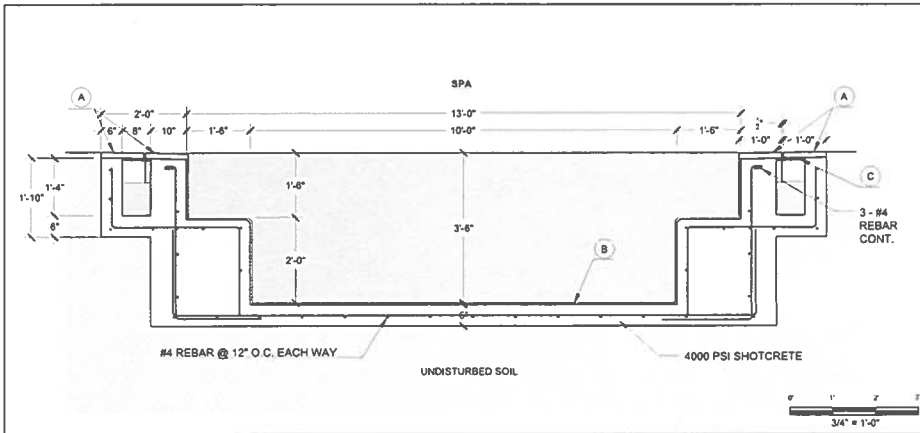


1 SPA SECTION DETAIL

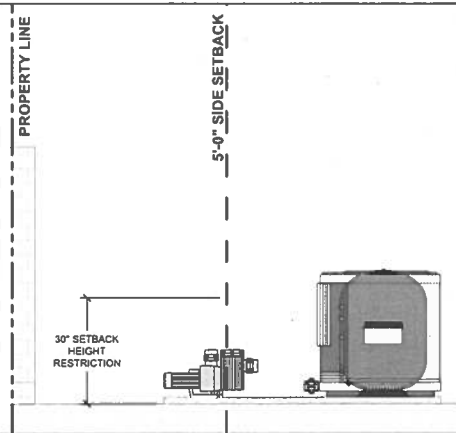


5 SWIMMING POOL EQUIPMENT ELEVATION


FINISH SCHEDULE	
(A)	1/2" THK STONE COPING (TBD)
(B)	PLASTER FINISH (TBD)
(C)	GRATE

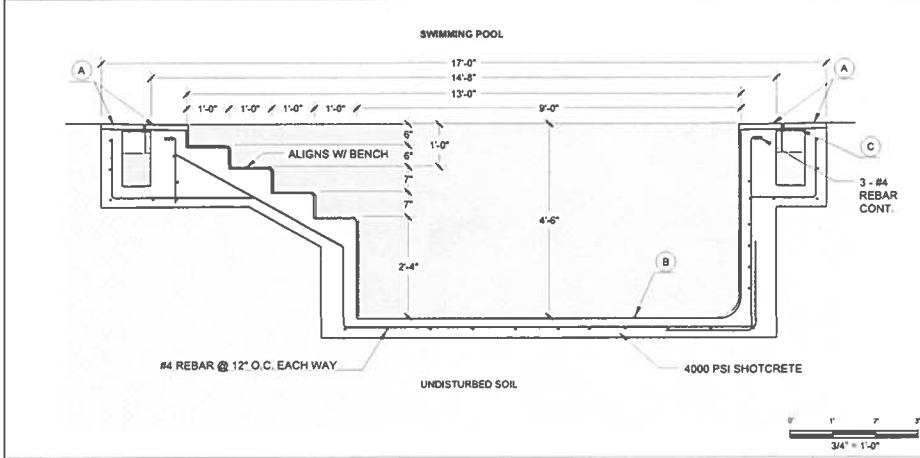

2 STAIRS SECTION DETAIL

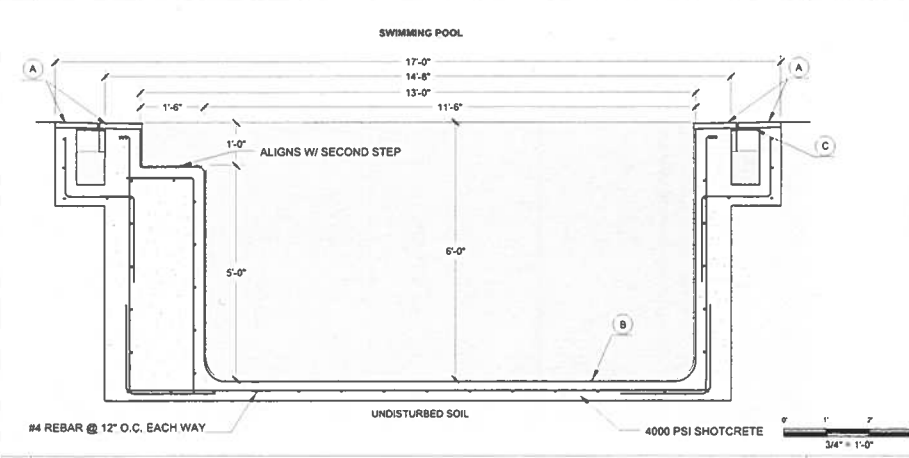

3 BENCH SECTION DETAIL

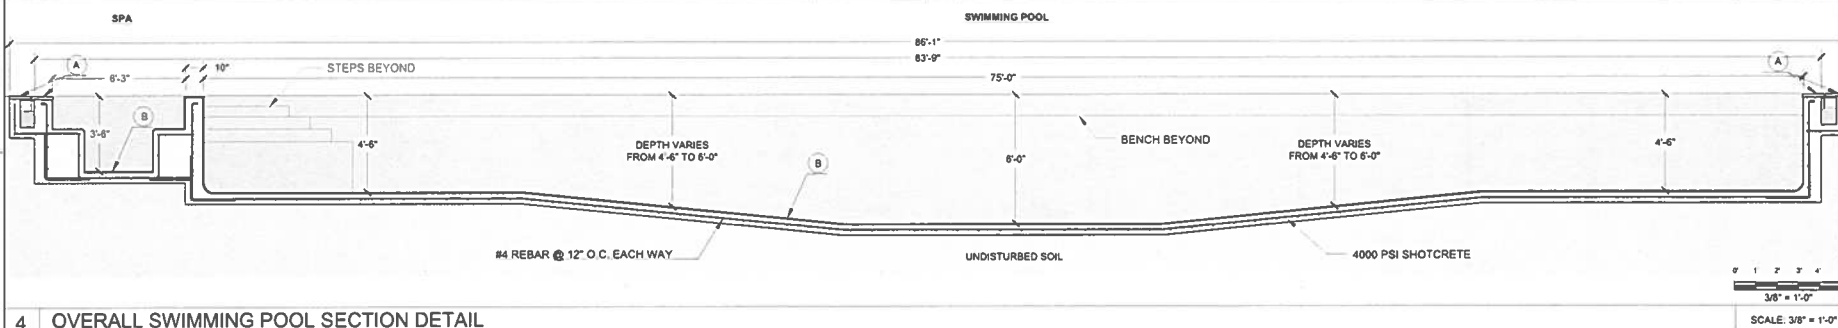

4 OVERALL SWIMMING POOL SECTION DETAIL

Exhibit N-11



PERMIT SET	
DATE	REVISIONS

BAUM RESIDENCE
SWIMMING POOL AND SPA
60 KAA'APUNI DRIVE
KAILUA, HI 96734
T.M.K. - 4-3-013.033

SECTIONS	
DESIGNED BY	RL
CHECKED BY	RL
DATE	03/25/2026
3 OF 3	WF300